990308

00734

FINAL MAP OF

VEGAS STAR CONDOMINIUMS

A CONDOMINIUM AND COMMON INTEREST COMMUNITY

BEING A SUBDIVISION OF PARCEL 2 OF MAP RECORDED IN FILE 94 OF PARCEL MAPS AT PAGE 08 THEREOF, CLARK COUNTY RECORDS, LOCATED IN SECTION 30, T20S, R62E, M.D.M., CITY OF LAS VEGAS, COUNTY OF CLARK, STATE OF NEVADA.

(UNIMPROVED)

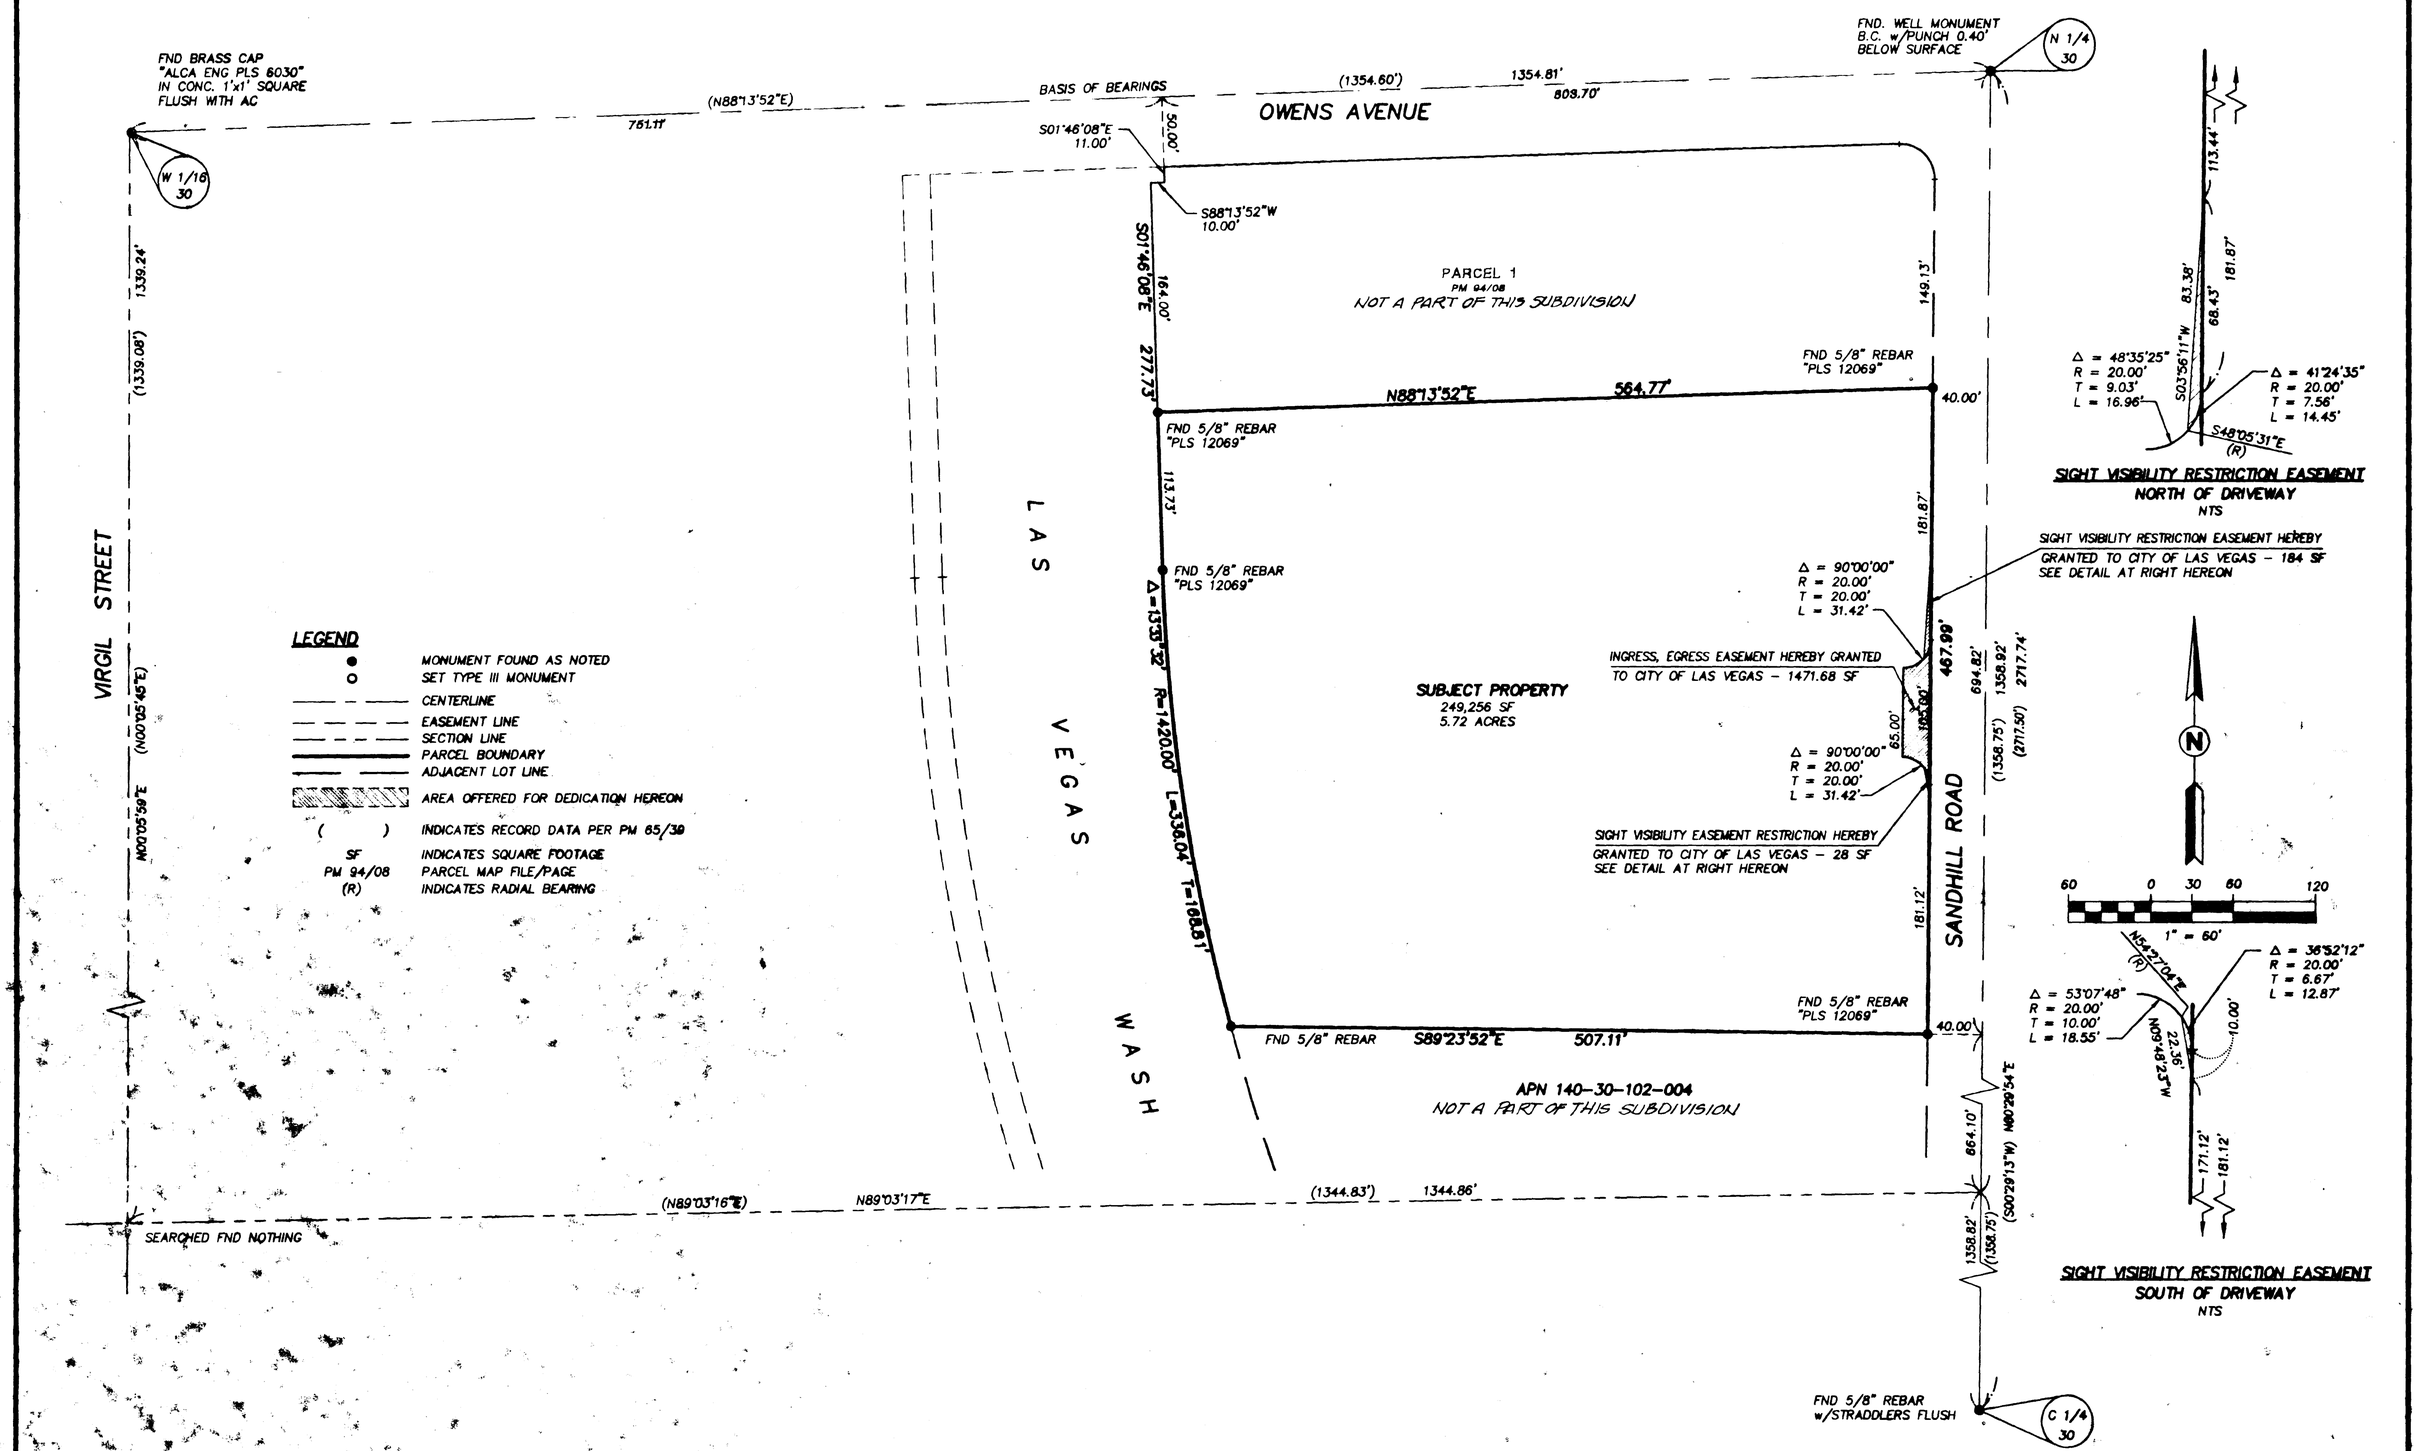

SHEET 2 OF 4

AGRA Infrastructure, Inc.
ENGINEERING GLOBAL SOLUTIONS

14254

4587

FINAL MAP OF

VEGAS STAR CONDOMINIUMS

A CONDOMINIUM AND COMMON INTEREST COMMUNITY

BEING A SUBDIVISION OF PARCEL 2 OF MAP RECORDED IN FILE 84 OF PARCEL MAPS AT PAGE 08 THEREOF, CLARK COUNTY RECORDS, LOCATED IN SECTION 30, T20S, R62E, M.D.M., CITY OF LAS VEGAS, COUNTY OF CLARK, STATE OF NEVADA.

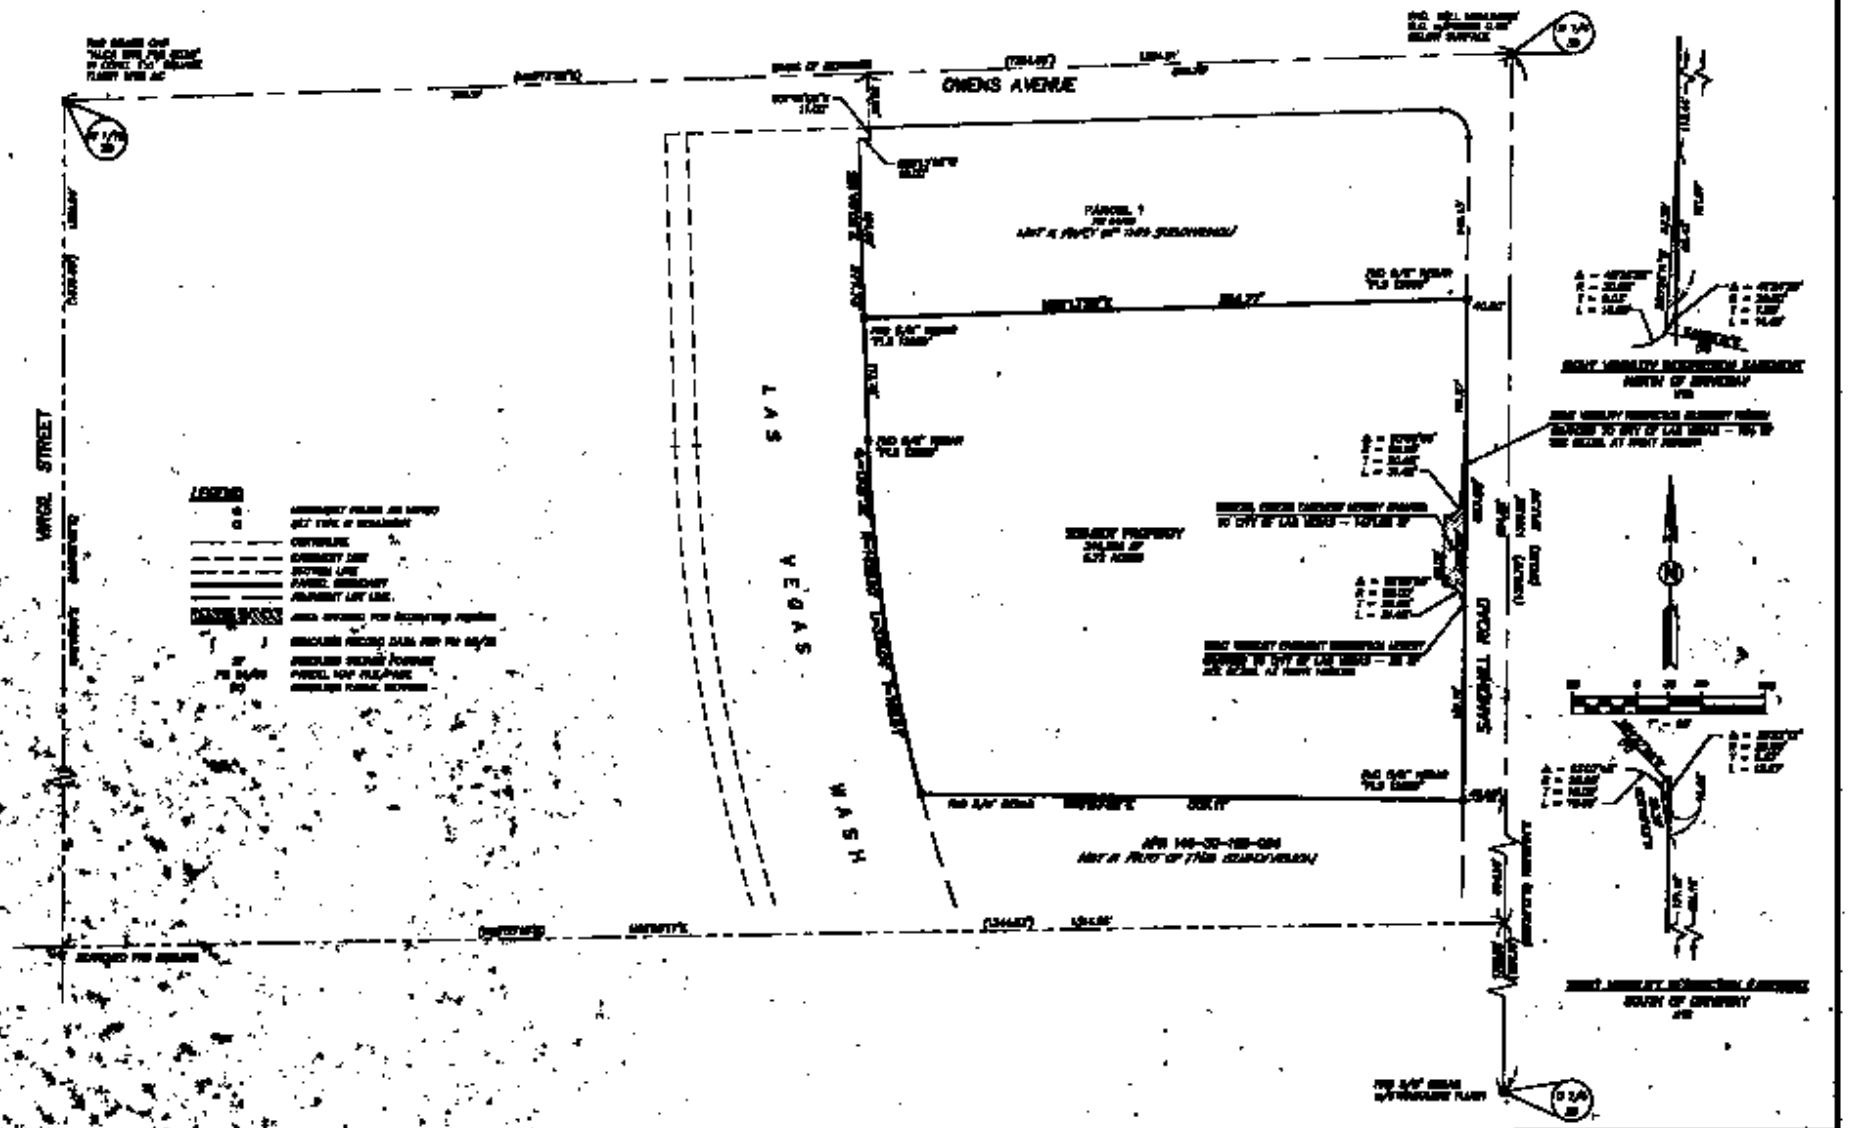

SHEET 2 OF 4

AGRA Infrastructure, Inc.
ENGINEERING GLOBAL SOLUTIONS