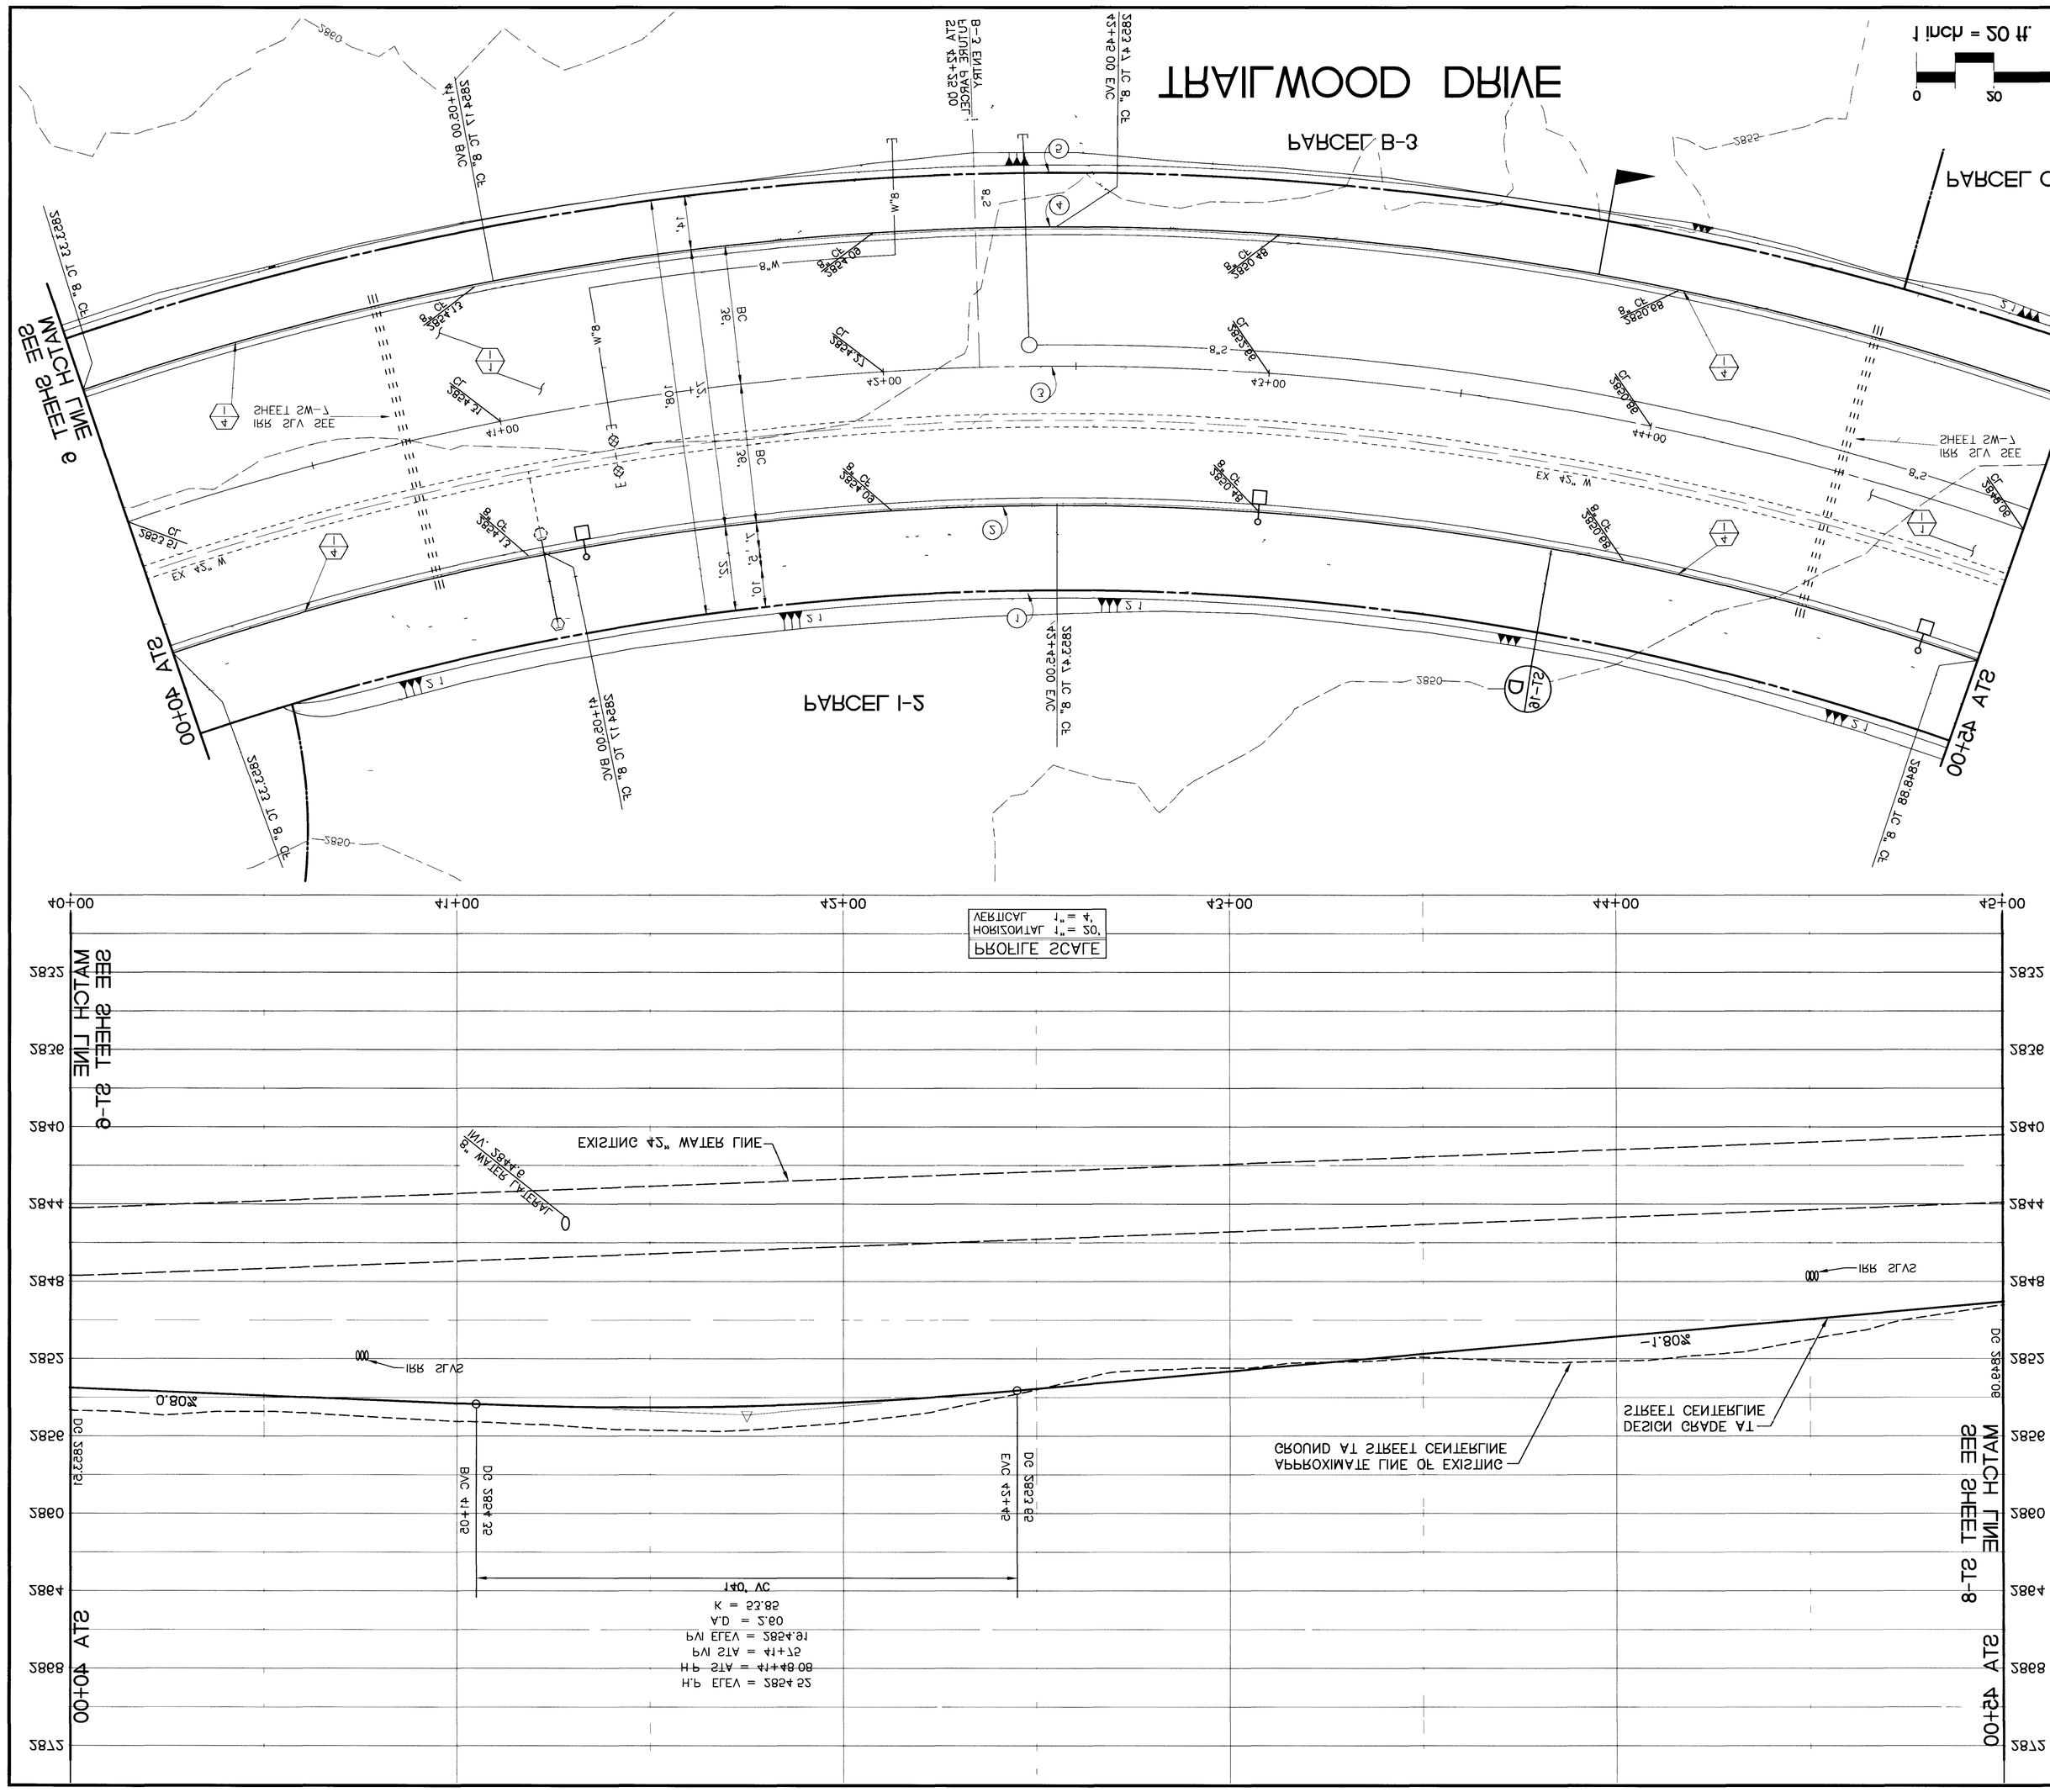

IMPROVEMENTS

CONSTRUCT 2,777.18 S.Y. OF 2" ASPHALT PAVEMENT WITH A 1" OVERLAY OVER 4" TYPE II AGGREGATE BASE

INSTALL 1,000.00 L.F. OF 8" "L" TYPE CURB AND GUTTER

STREET LIGHTING AND ELECTRICAL

(SHOWN FOR REFERENCE ONLY. SEE SHEETS SL-1 & SL-3 FOR STREET LIGHTING INSTALLATION)

(SEE NEVADA POWER CO. DWGS FOR ELECTRICAL DISTRIBUTION)

BENCHMARK

RIVET AND BRASS IN TOP OF CURB NW SIDE OF TOWN CENTER DRIVE AND SOUTH ROUNDABOUT ISLAND
ELEVATION = 2,772.659
PER CITY OF LAS VEGAS DATUM STATION OLV00 1954

SEE SHEET CC-2 FOR LOCATION

CURVE DATA				


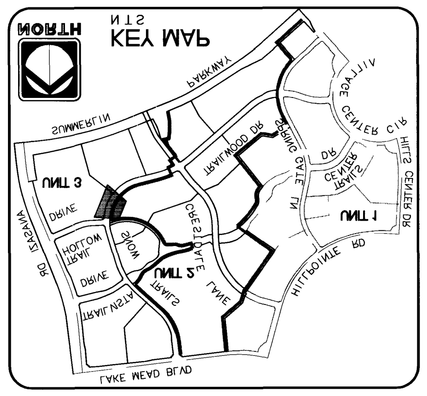

REV	DATE	DESCRIPTION	BY	APPR

RECOMMENDED

DATE 10/08/04 | R.E. | CHAD A. BOBLY

SHEET 7-S of 14

TRAILWOOD DRIVE
PLAN AND PROFILE
STA 40+00 - STA 45+00

SUMMERLIN VILLAGE 1 - THE LAKES - TVMD 3

SENTENNIAL HOMES GROUP

CONSTRUCTION MANAGEMENT
TRAFFIC ENGINEERING
TRANSPORTATION PLANNING
EQUIPMENT RENTAL
PLANNING

LAS VEGAS, NEVADA 89107 (702) 258-3200 FAX (702) 258-3201

NEVADA COMPANIES
KEITH
THE
ENGINEER

Bill Call
Before you dig.
Nevada Blue Stakes
1-800-227-2600
(Outside Clark County)
Clark County Dial 811
(Clark County Residents Only)

NORTH

0 20 40 80
1 inch = 20 ft.

7-S
SHEET

42 of 14

7-1124-Y101

TRAIL WOOD DRIVE
NORTH
SCALE