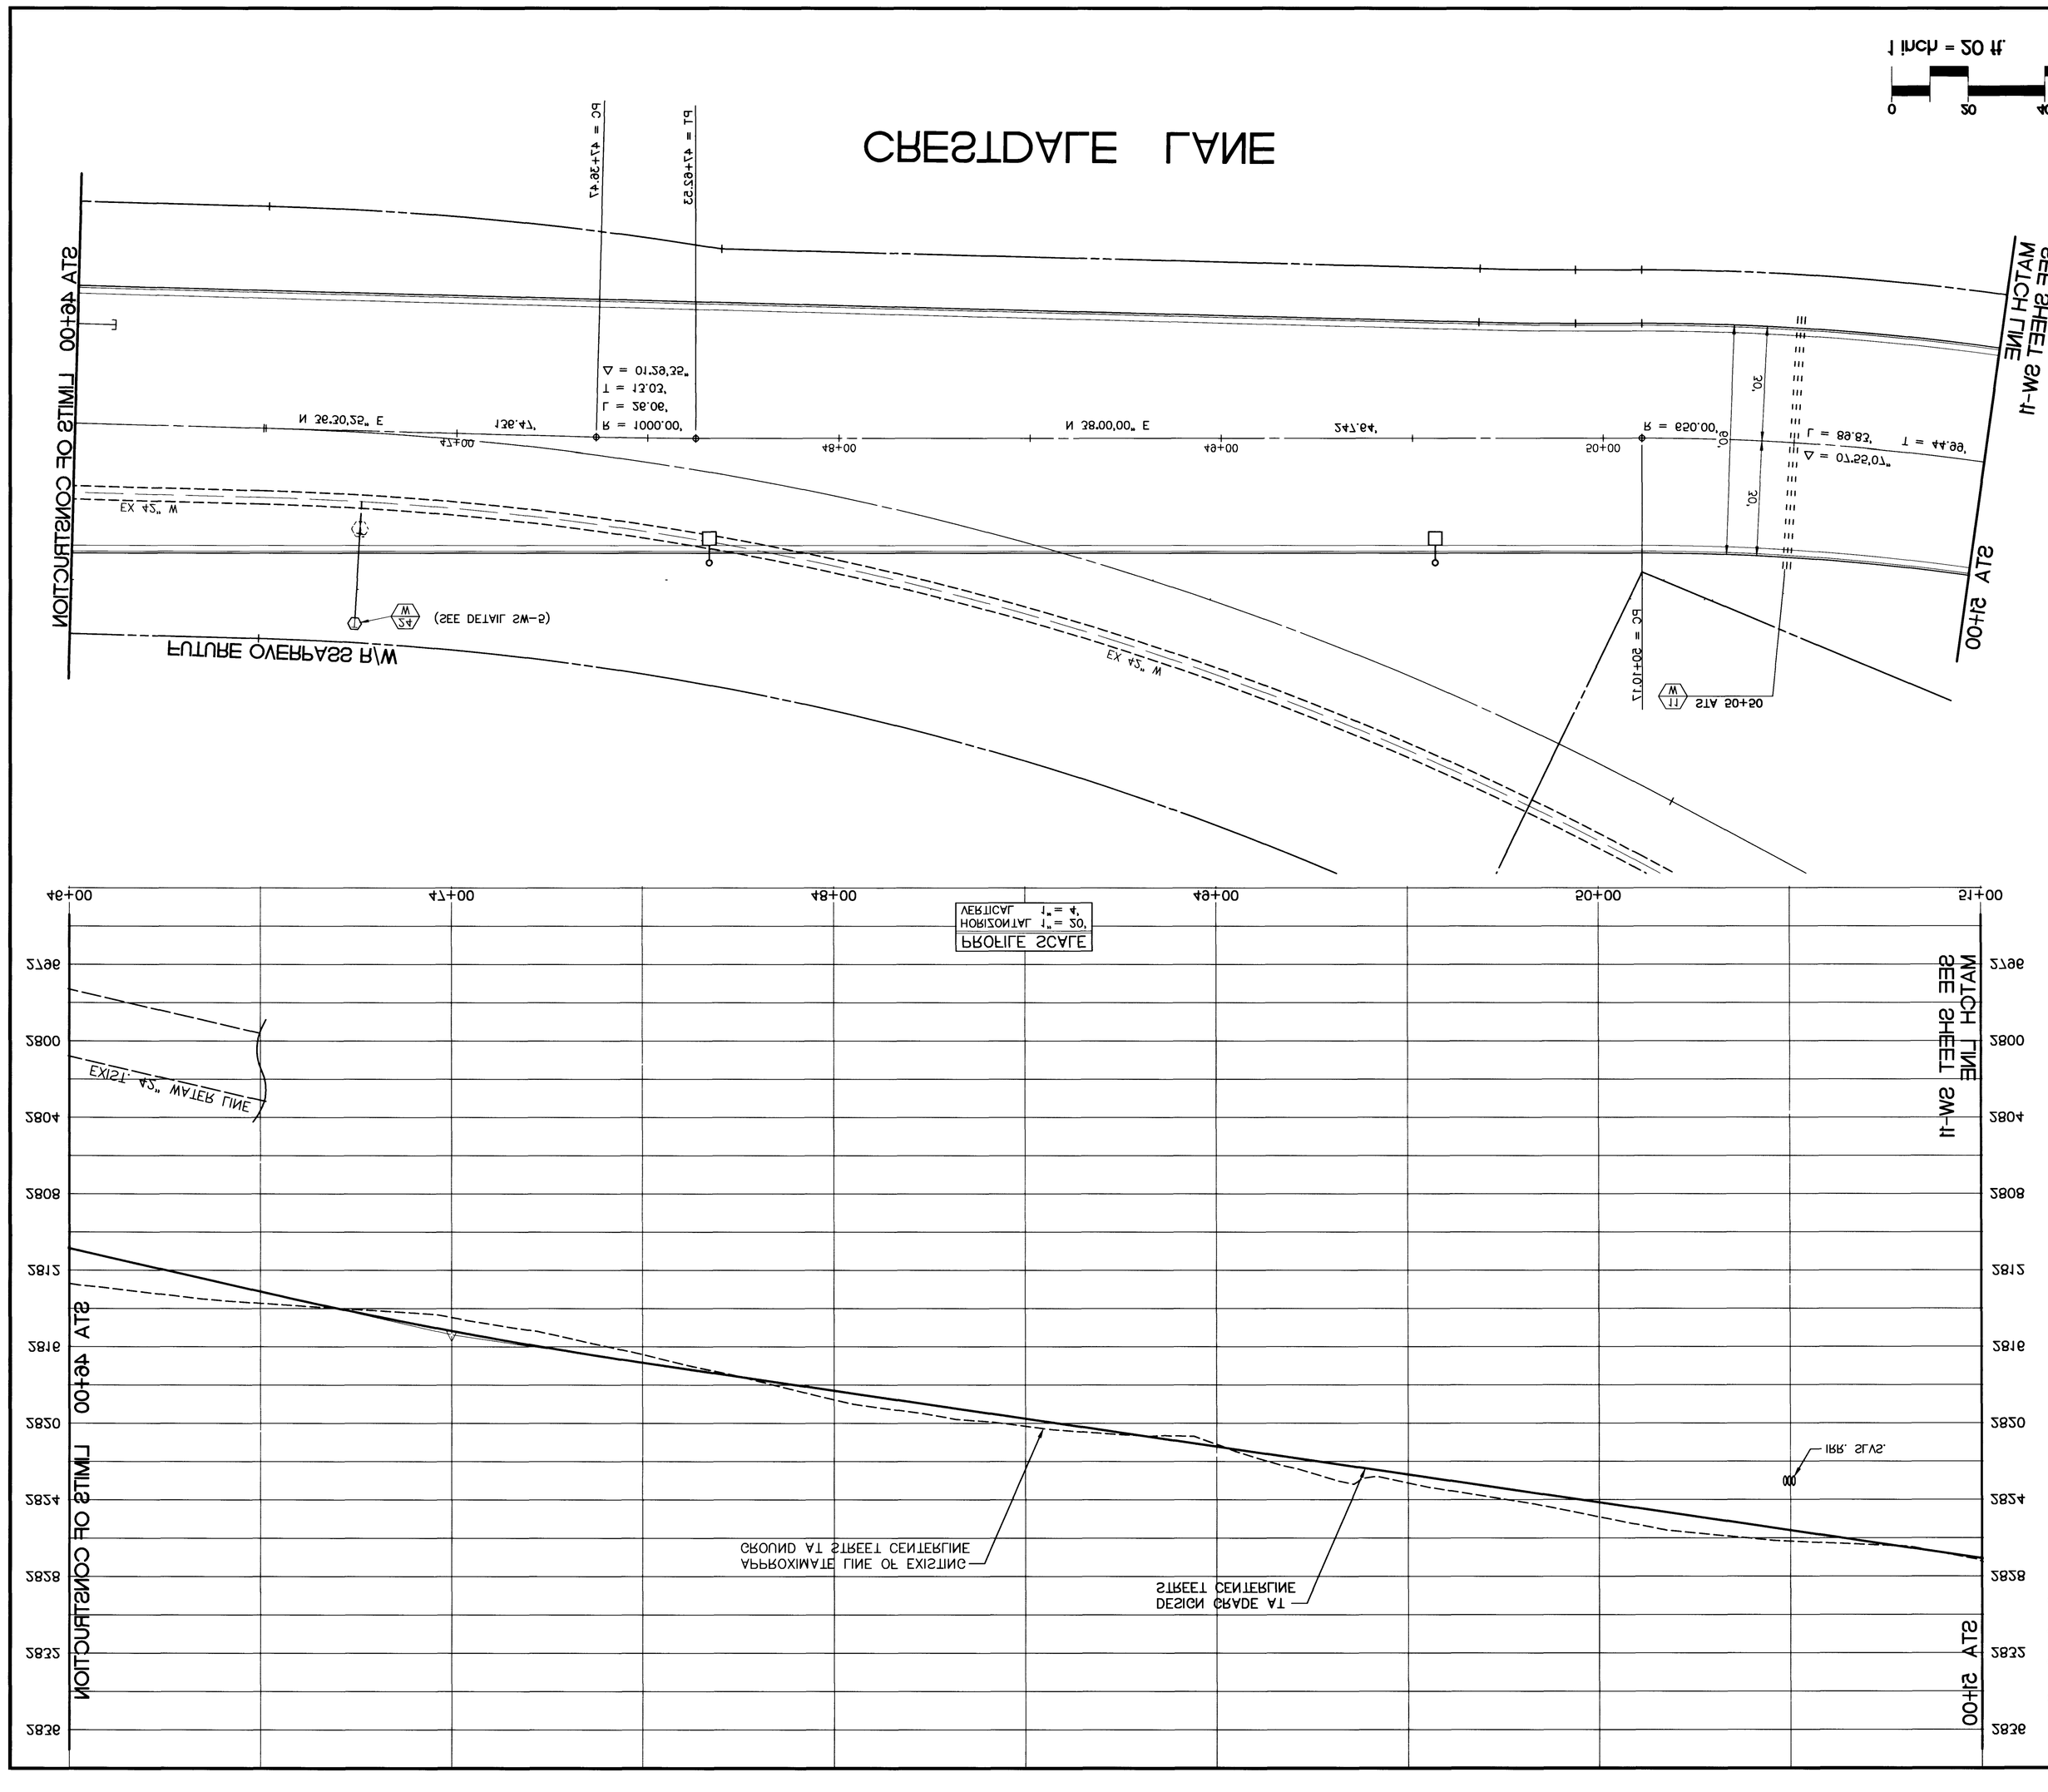
CRESTDALE LANE
STA 46+00 LIMITS OF CONSTRUCTION
STA 51+00
W/R ASSY
PC = 47+36.47
PT = 47+82.53
R = 1000.00'
PC = 50+10.17
SEE SHEET LINE SW-11
PROFILE SCALE
VERTICAL 1" = 4'
GROUND AT STREET CENTERLINE
APPROXIMATE LINE OF EXISTING
STREET CENTERLINE
DESIGN GRADE AT
IRR. SLVS.
KEY MAP
LAKE MEAD BLVD
CONSTRUCTION NOTES (WATER)
INSTALL ALL WATER MAINS AND APPURTENANCES PER
LAWND STD PLATES
INSTALL 1 EA SET 1-8" PVC AND 3-4" PVC (SDR-35)
SLEEVES FOR FUTURE ELECTRICAL OR IRRIGATION PURPOSES
RELOCATE 1 EA EXISTING TEST STATION (SEE DETAIL ON SW-5)
SUMMERLIN DEVELOPMENT
CRESTDALE LANE
SEWER AND WATER
STA 46+00 - STA 51+00
SUMMERLIN VILLAGE 7 - PHASE 3
SEWER PROFILE
CONSTRUCTION
RECOMMENDED
APPROVED
DATE
REVISIONS
DESIGNED
DRAWN
CHECKED
APPROVED
DATE
REV
THE KEITH COMPANIES NEVADA
ENGINEER
SW-11
SHEET 10 OF 12
E-1124-Y206

CHESTNUT LANE
ALLY BLVD
ALLY BLVD