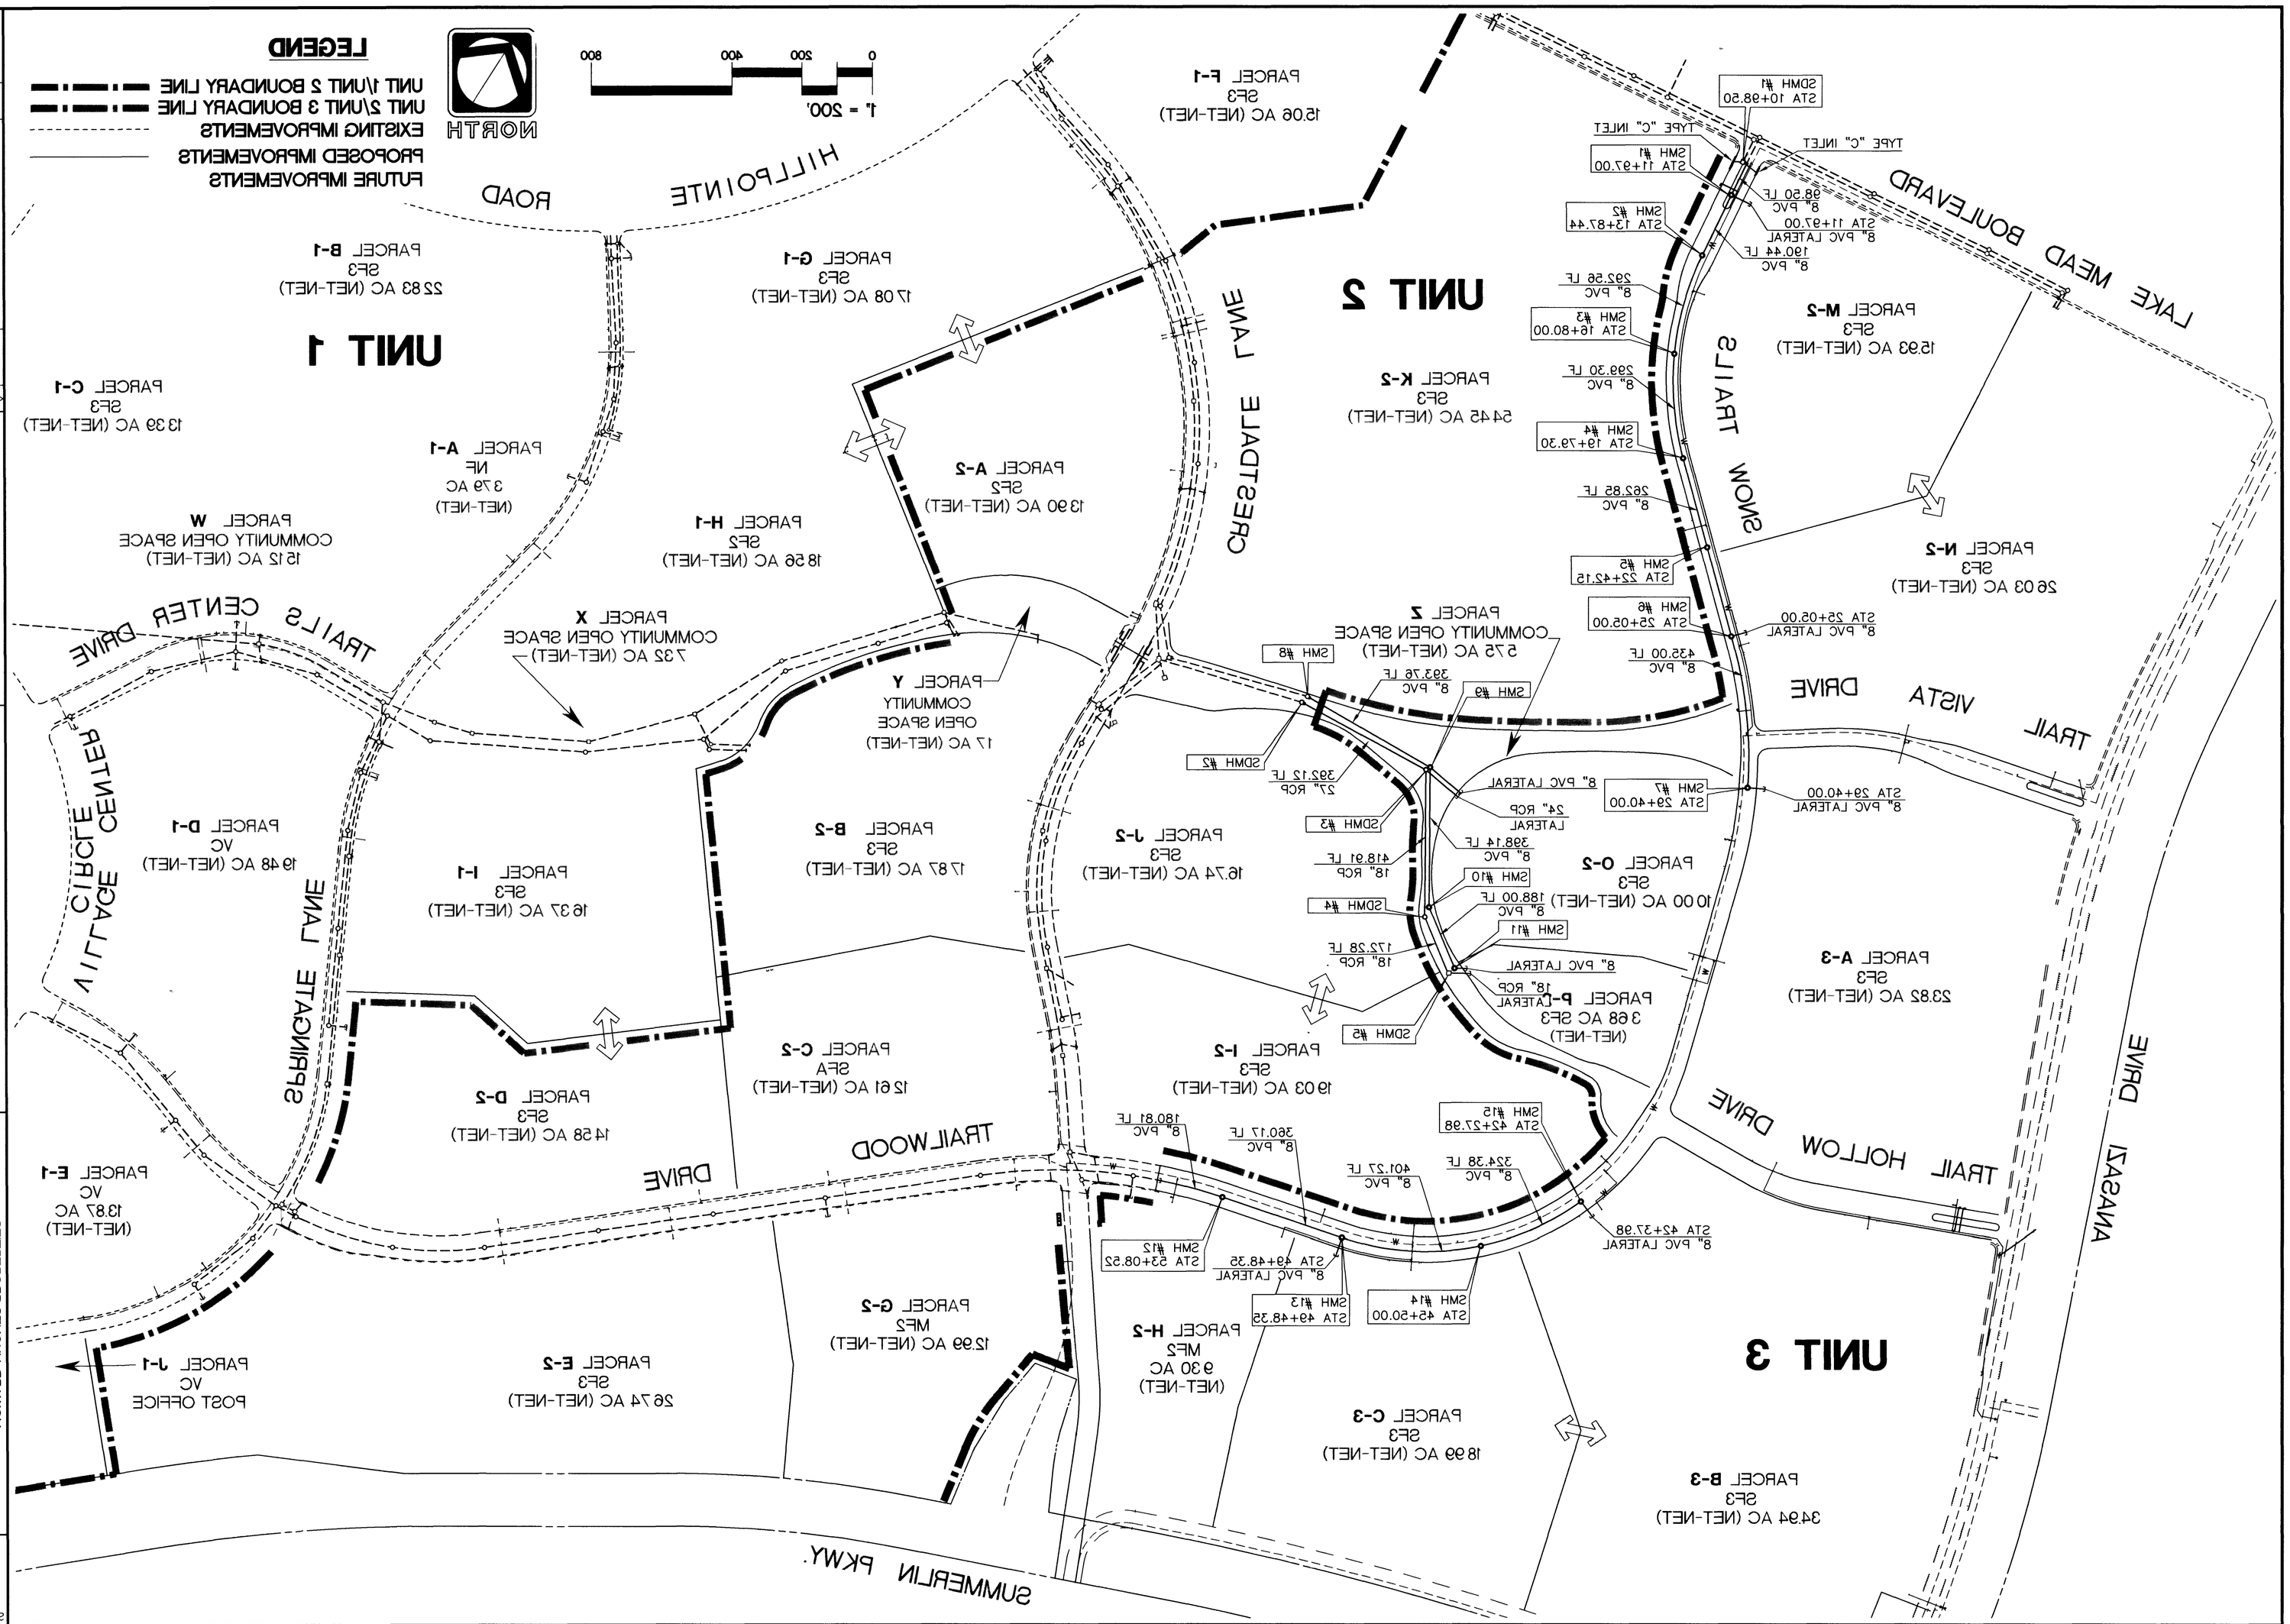


SHEET
MU-1
SHT 6 OF 54

SEWER AND STORM DRAIN MASTER UTILITY PLAN

SUMMERLIN VILLAGE 7 - THE TRAILS - UNIT 3

HOWARD HUGHES PROPERTIES

NEVADA COMPANIES
KEITH LINE
ENGINEERS

6020-SSL (SOV) 60198 VIA 2A/3A/3B FILE FOR INDUSTRIAL USE 406 SS

- PRELIMINARY
- PRELIMINARY CIVIL ENGINEERING
- TRANSPORTATION ENGINEERING
- PLANNING

RECOMMENDED

DARYL R. BUSBY

3-8-01

DATE

| REV | DATE | REV | DATE | REV | DATE |
|---|---|---|---|---|---|
| | | | | | |

TMU 1
TMU 2
TMU 3
TMU 4
TMU 5
VILLAGE CENTER CIRCLE
VILLAGE CENTER DRIVE
BURKGATE LANE
CROSSGATE LANE
HILLSHIRE ROAD
BURNWOOD LANE
BRAMBLEWOOD LANE
BLUART WOAD
HOLTON LANE
ARLY LANE
DRIVE
DRIVE
DRIV