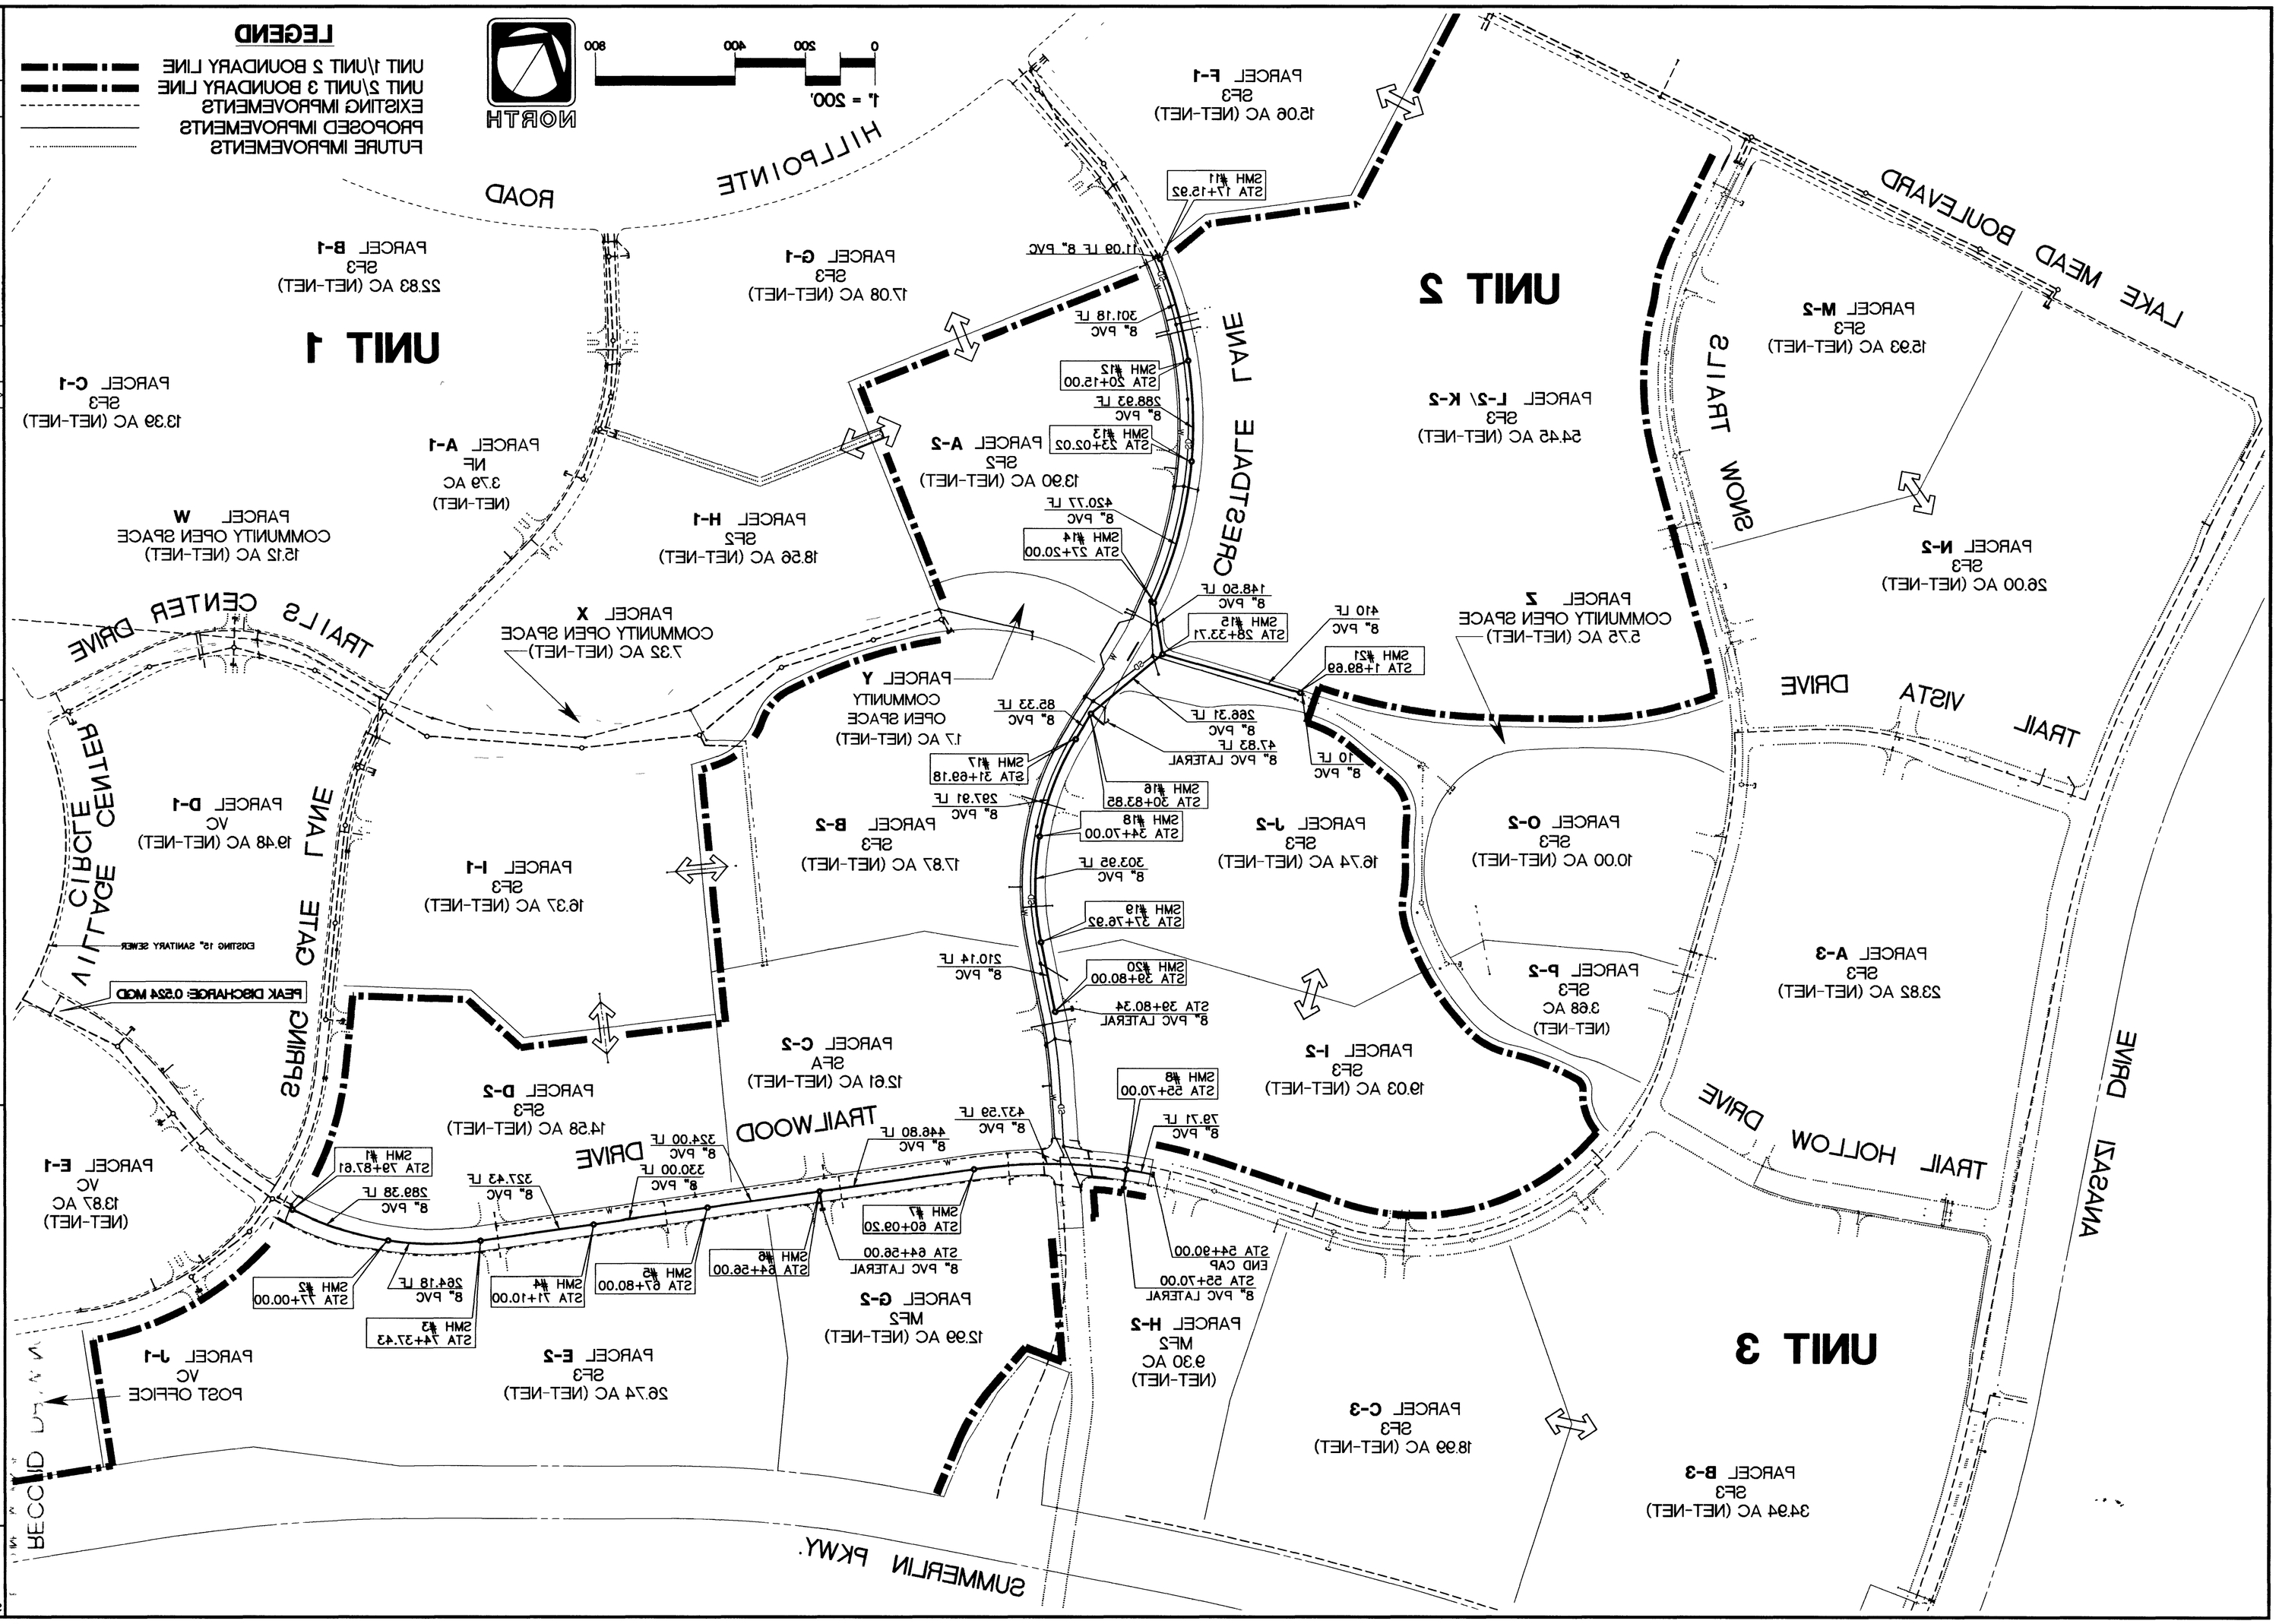

SEWER MASTER PLAN
SUMMERLIN VILLAGE 7 - TRAILS UNIT 2
HOWARD HUGHES PROPERTIES

KEITH
NEVADA COMPANIES
ENGINEERS

NO.	DATE	DESCRIPTION	DATE	INITIALS

RECOMMENDED

SHEET
MU-2
SHT 7 OF 42

ROAD
DRIVE
LANE
CIRCLE
CENTER
VILLAGE
GATE
DRIVE
1" = 200'