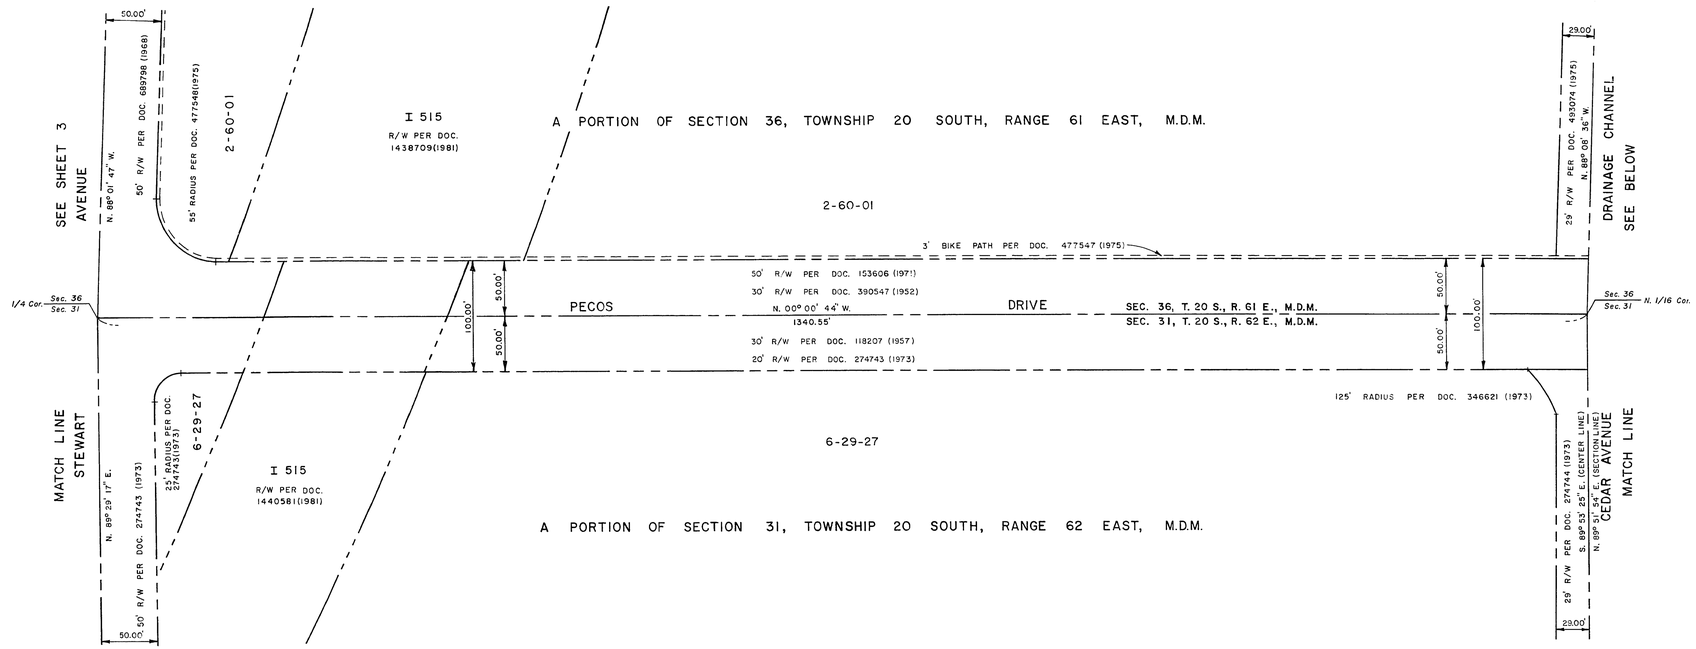

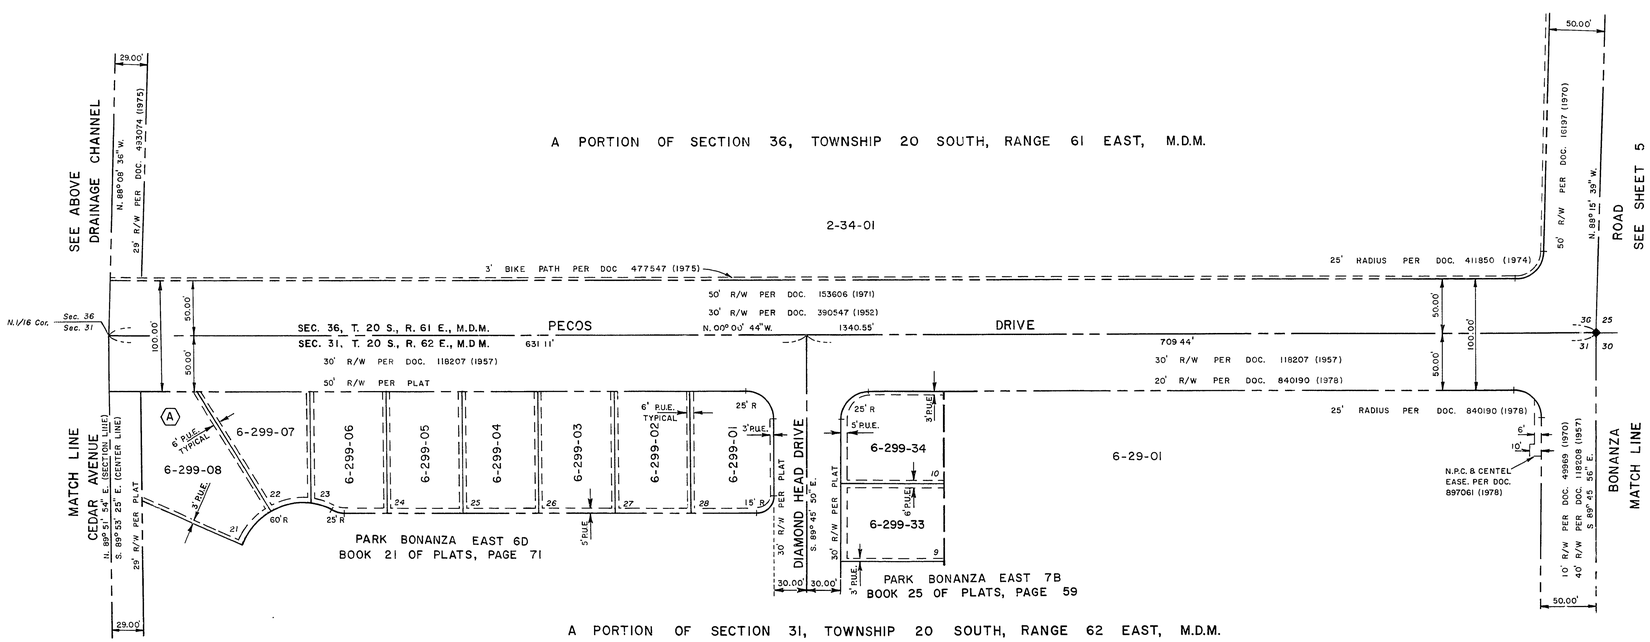

Scale (h) 1" = 60'	Scale (v) ____
Fld. bk. no. 77-10X	Date
Design by dgg	Drawn by mwb
Approved by the City Engineer	Date
W.U. no. 1186	
CHECKED BY:	
Revisions	Date

Department of Public Services — Engineering Design Division

CHARLESTON BOULEVARD TO OWENS AVENUE

RIGHT OF WAY
PECOS DRIVE

CITY OF LAS VEGAS — WILLIAM J. LAMBERT, CITY ENGINEER

Drawing no. 115-367 — 4/6