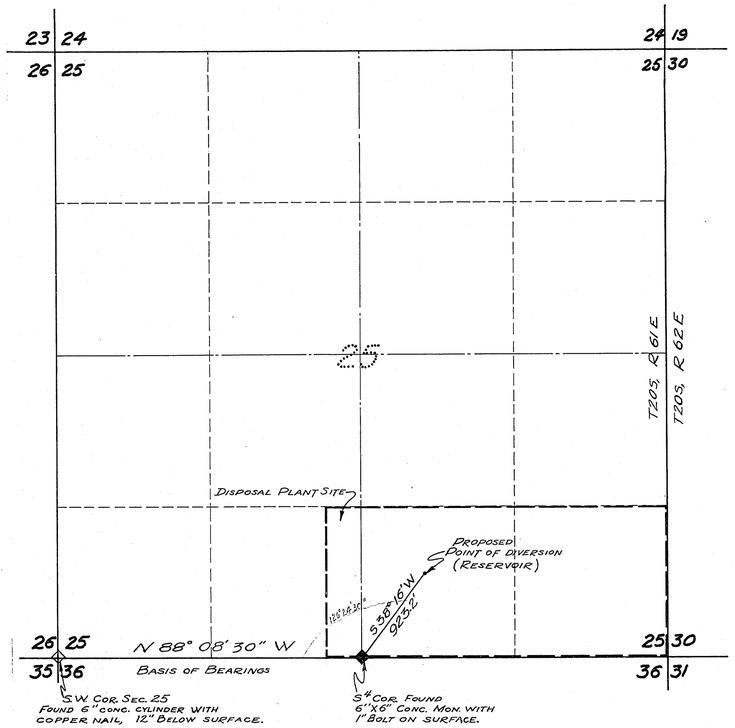

SECTION 25
T20S, R61E, M.D.B.&M.

600 300 0 500 1000 1500 2000

Scale in ft.

STATE OF NEVADA
County of Clark..... } S. S.

I, L. A. Harris, being first duly sworn depose and say, that this map, consisting of one sheet, has been correctly drawn to the designated scale from field notes of a survey made by me on the 4th day of August 1950; that it truly and correctly represents the proposed location and extent of the works used to divert Sewage Disposal and Storm Drain Water in Clark County, Nevada, by the City of Las Vegas, for irrigation use. That the proposed point of diversion, the approximate location and size of the diverting channel, all other works which will cross or connect with the proposed works, are fully and correctly designated thereon.

L. A. Harris
State Water Right Surveyor.

Subscribed and sworn to before me this 31st day of August, 1950

Notary Public in and for Clark County, Nevada.

My commission expires June 11, 1954

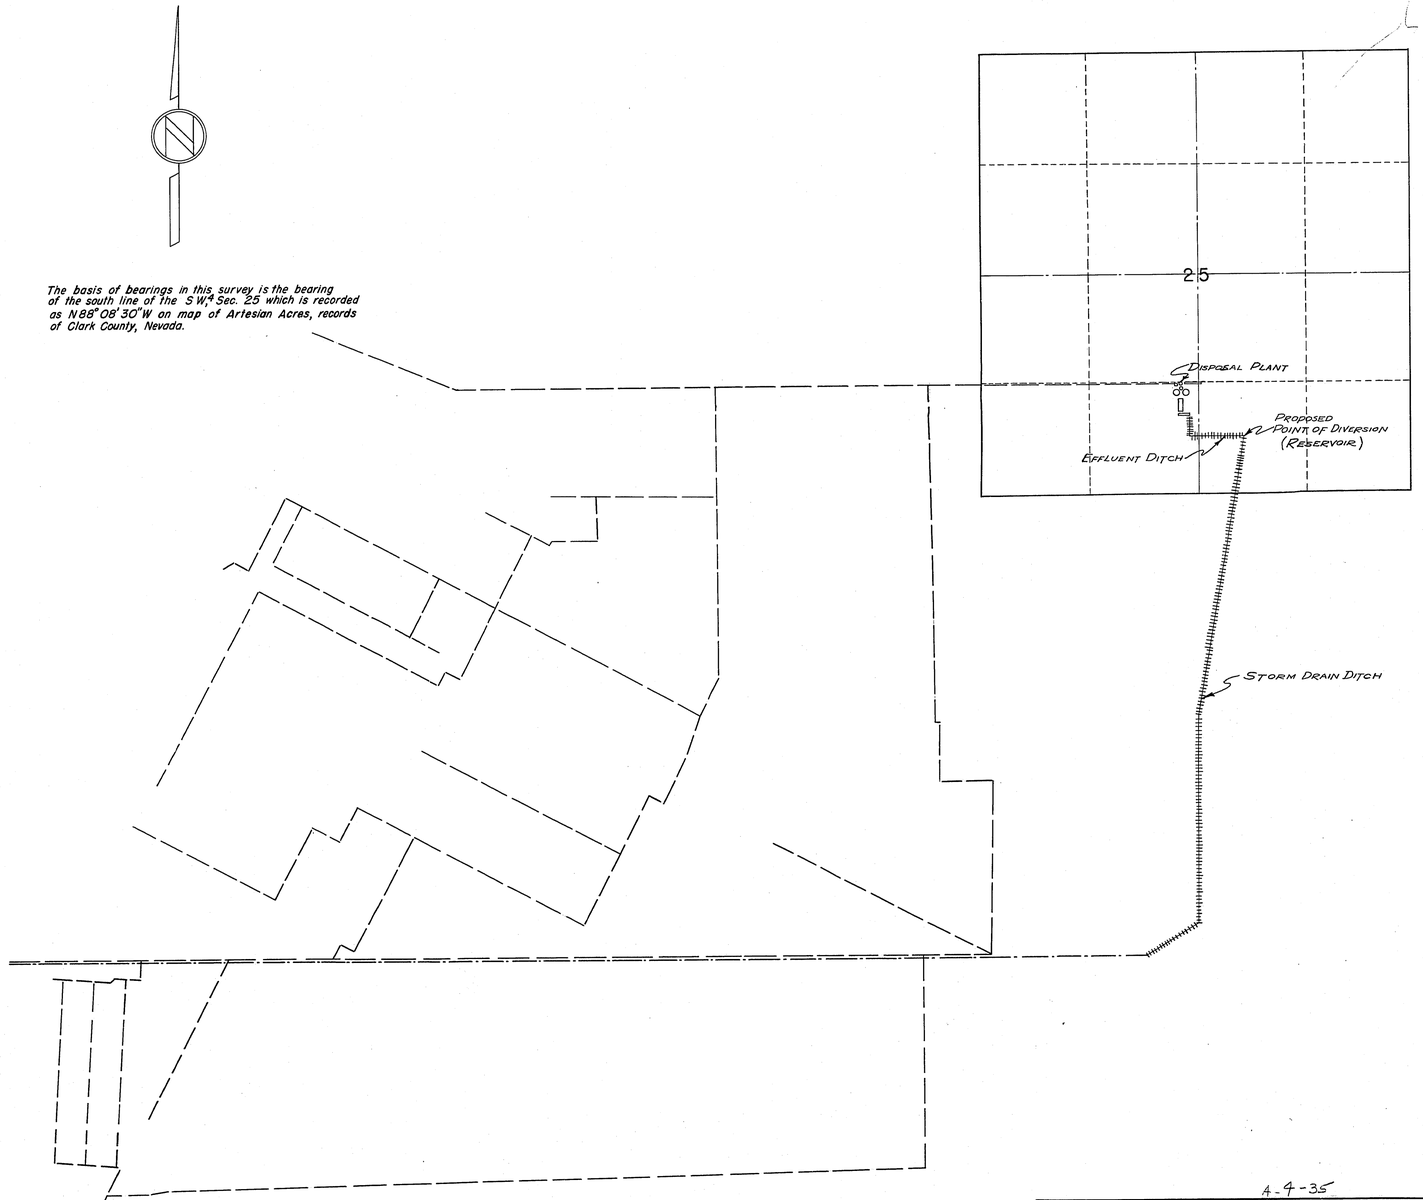

SKELETON OUTLINE OF SEWAGE SYSTEM

LEGEND
- Sanitary Sewer
- Storm Drain
- Open Ditch

500 1000 1500

Scale in ft.

4-4-35

MAP TO ACCOMPANY APPLICATION TO APPROPRIATE WATER FOR IRRIGATION USE
by
CITY OF LAS VEGAS
from
STORM DRAIN AND SEWAGE DISPOSAL WATER
CLARK COUNTY, NEVADA

722-15