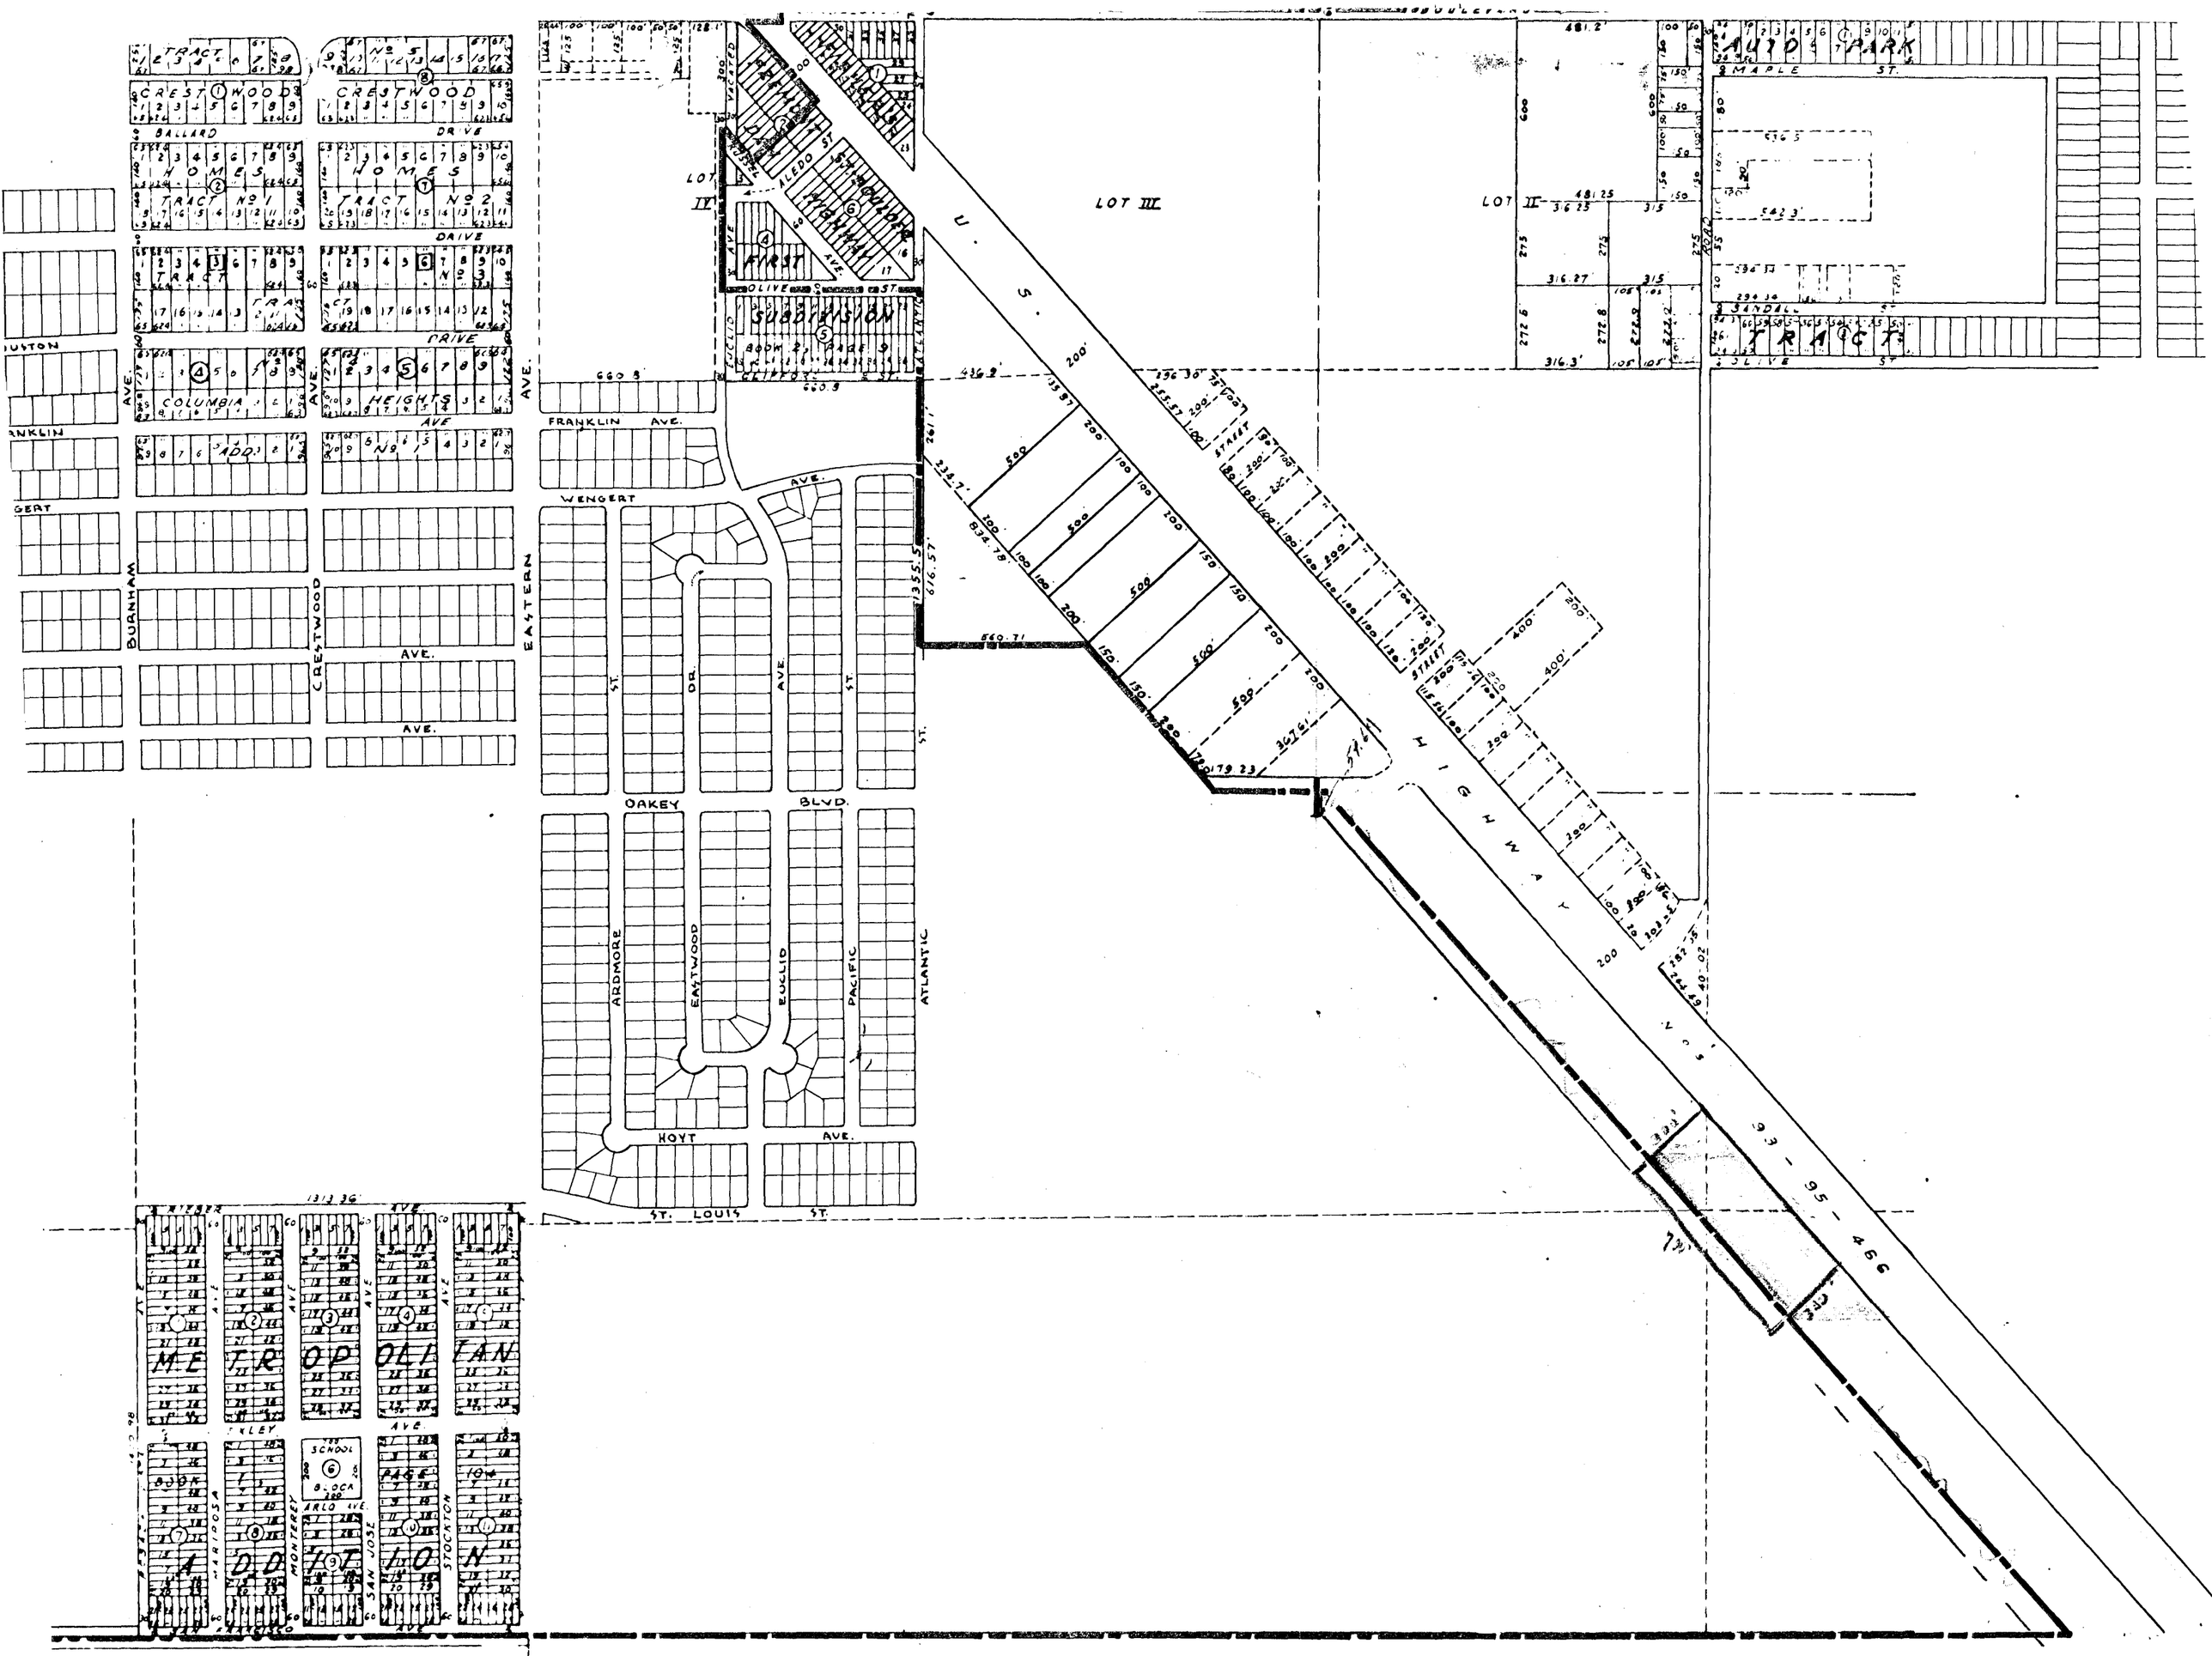
TRACT
CREST WOOD
BALLARD
DRIVE
HOMES
TRACT No 1
TRACT No 2
TRACT No 3
COLUMBIA HEIGHTS ADD
No 9
CRESTWOOD AVE.
BURNHAM AVE.
EASTERN AVE.
FRANKLIN AVE.
WENGERT
OAKEY BLVD.
ARDMORE
EASTWOOD
EUCLID
PACIFIC
ATLANTIC
HOYT AVE.
ST. LOUIS ST.
FIRST
SUBDIVISION
BOOK 2, PAGE 9
OLIVE ST.
LEDO ST.
HIGHLAND AVE.
LOT IV
LOT III
LOT II
U. S. HIGHWAY
93 - 95 - 466
AUTO PARK
MAPLE ST.
SANDALL
TRACT
MERROPOLITAN
ADDITION
SCHOOL BLOCK
ARLO AVE.
MONTEREY
SAN JOSE
STOCKTON
MARIPOSA