Book 1988

1947570

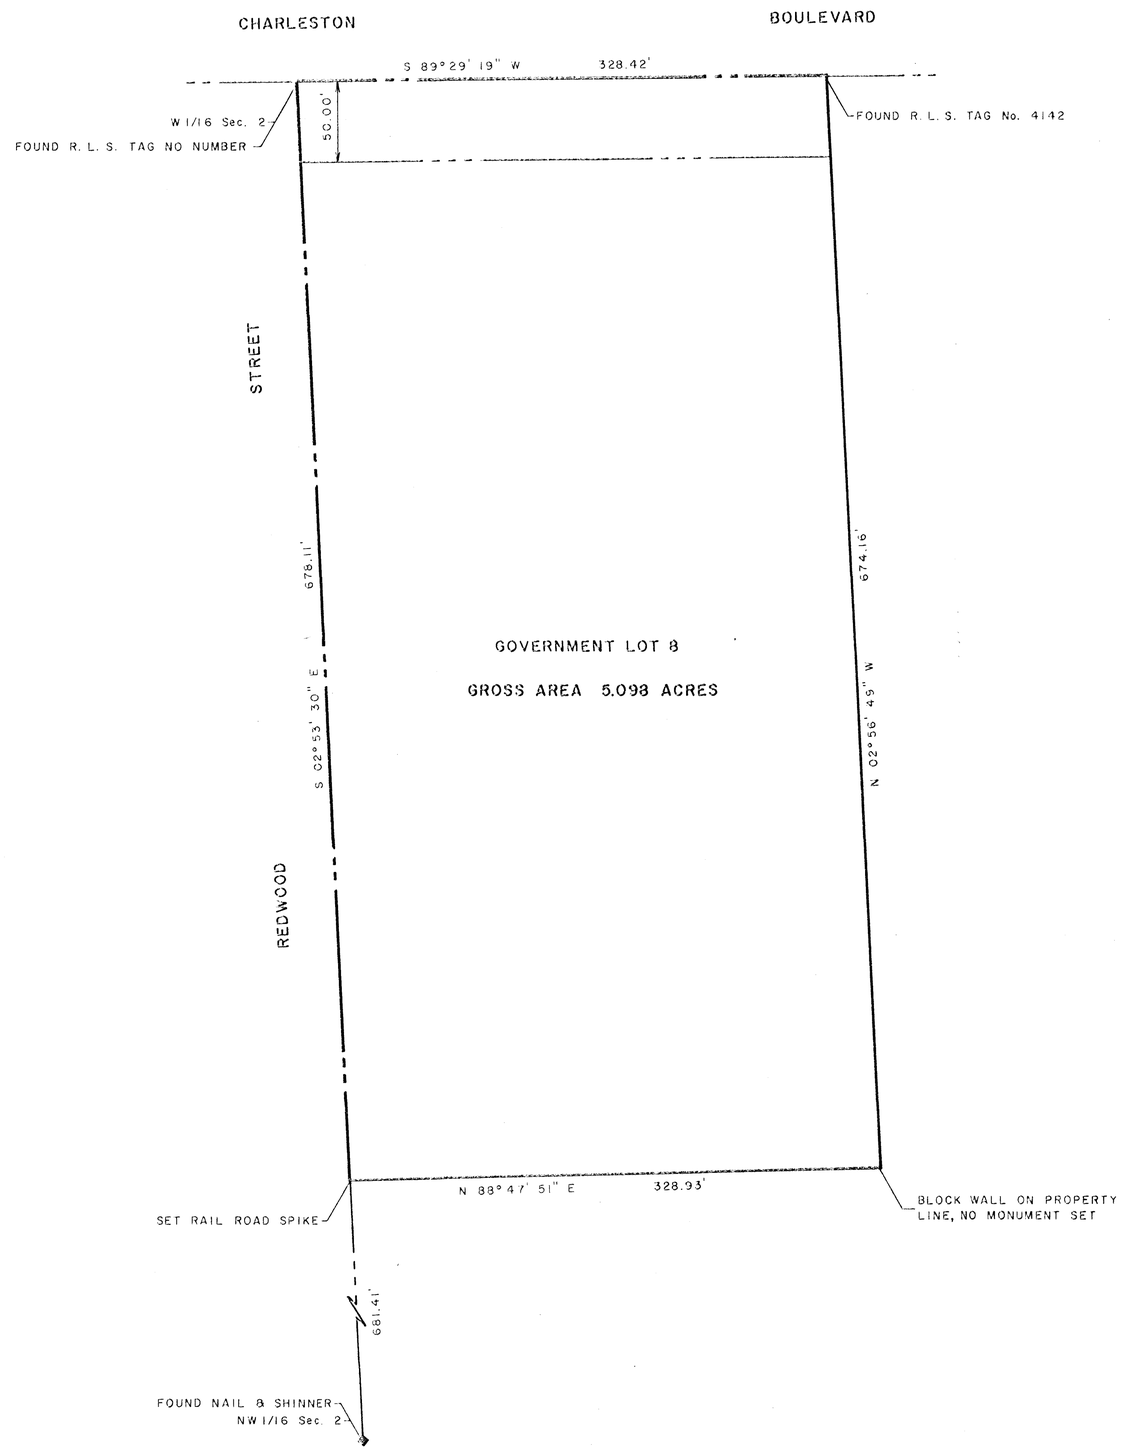

SCALE
1" = 50'

SURVEYOR'S CERTIFICATE

I, CARL D. PETERSON, A DULY REGISTERED LAND SURVEYOR, DO HEREBY CERTIFY THAT THIS MAP TRULY AND CORRECTLY REPRESENTS THE RESULTS OF A SURVEY MADE UNDER MY SUPERVISION AND COMPLETED ON THE 3 RD DAY OF JULY, 1984, FOR THE CITY OF LAS VEGAS, NEVADA. THIS SURVEY IS NOT A SUBDIVISION AS DEFINED IN THE NEVADA REVISED STATUTES, AND COMPLIES WITH THE APPLICABLE STATE STATUTES AND LOCAL ORDINANCES.

Carl D. Peterson
CARL D. PETERSON
R. L. S. No. 6704

BASIS OF BEARING

NORTH 89° 29' 19" EAST - THE NORTH LINE OF SECTION 2, TOWNSHIP 21 SOUTH, RANGE 60 EAST, M. D. M., AS SHOWN ON RECORD OF SURVEY IN FILE 33, PAGE 85 IN THE OFFICE OF THE COUNTY RECORDER OF CLARK COUNTY, NEVADA.

LEGAL DESCRIPTION

GOVERNMENT LOT 8 IN SECTION 2, TOWNSHIP 21 SOUTH, RANGE 60 EAST, M. D. M., IN THE COUNTY OF CLARK, STATE OF NEVADA.

BOUNDARY SURVEY OF
GOVERNMENT LOT 8 IN SECTION 2,
TOWNSHIP 20 SOUTH, RANGE 60 EAST, M. D. M.
ANNEXED TO THE CITY OF LAS VEGAS, NEVADA
UNDER ORDINANCE NO. 3136

NO. 1947570
FILED AT THE REQUEST OF
CITY OF LAS VEGAS
DATE 9.11.84 AT 2:14 P. M.
FILE 42 PAGE 8
OF SURVEYS
OFFICIAL RECORDS BOOK NO. 1988
CLARK COUNTY NEVADA, RECORDS
JOAN SWIFT
RECORDER
FEE D.H.
DEPUTY CAT

FILE 42 PAGE 8

A-10-84 (A) NA
053-296

A-10-84-2

CHARLESTON BLVD.

W. CHARLESTON BLVD.

MENTAL HEALTH CENTER

DESERT RESEARCH INSTITUTE

BONANZA HIGH SCHOOL

CITY OF LAS VEGAS

DEL REY AVE.

W. OAKEY BLVD.

W. OAKEY

O'BANNON

EL PARQUE AVE.

LYTTON AVE.

HOLMBY AVE.

ANGEL DR.

LONGRIDGE AVE.

MOUNTAIN VIEW

DEL MONTE AVE.

DOE AVE.

WESTLEIGH AVE.

WILSHIRE ST.

DORELL

DECATUR BLVD.

BUFFALO DRIVE

PIONEER WAY

TENAYA WAY

SUNRAY ST.

RAINBOW BLVD.

REDWOOD ST.

FORREST HILLS DRIVE

JONES BLVD.

DUNEVILLE

RED ROCK ST.

VIA DE VERO AVE.

WESTWIND ST.

LINDELL ROAD

MONAVK ST.

W. SAHARA AVE.

LARREDO AVE.

ELDORA AVE.

CLYDE ST.

SORREL ST.

BRADLEY ST.

MANN ST.

TARA AVE.

EDNA AVE.

PALMYRA AVE.

DARBY AVE.

COLEY AVE.

STAMPA AVE.

REGAL AVE.

VIA DE PALMA

VILLA DE PALMA

CINDY WAY

MOHAWK

VARSITY AVE.

EDMOND

CORNELIA

LEMON

NATIONAL AVE.

PINON

10

12