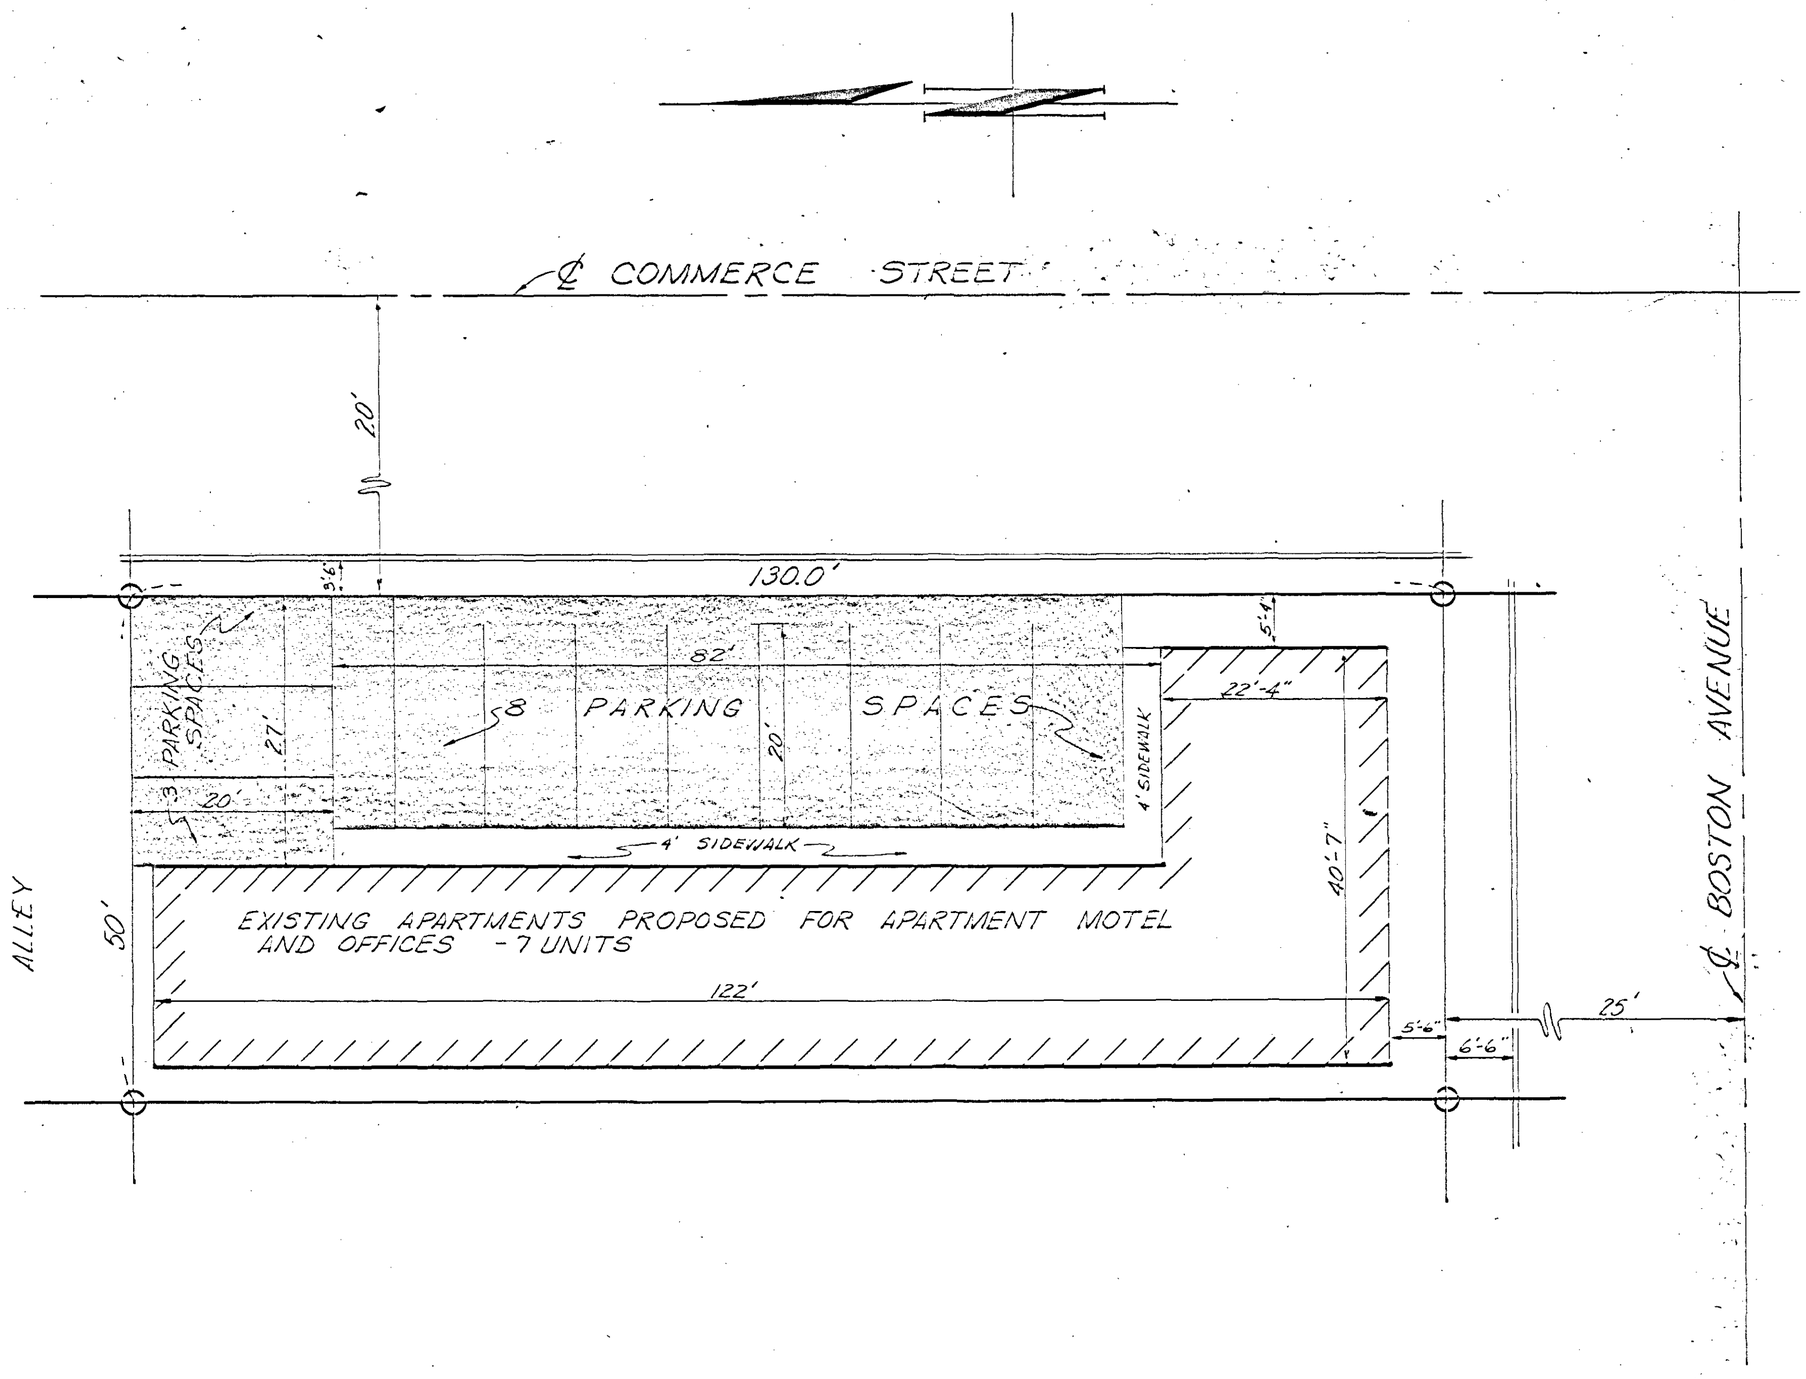

PLOT PLAN	
THOMAS J. DALY 2011 COMMERCE	
DRAWN BY - JIM GRIFFIN	SCALE 1"=10'
DATE 11-19-63	

148