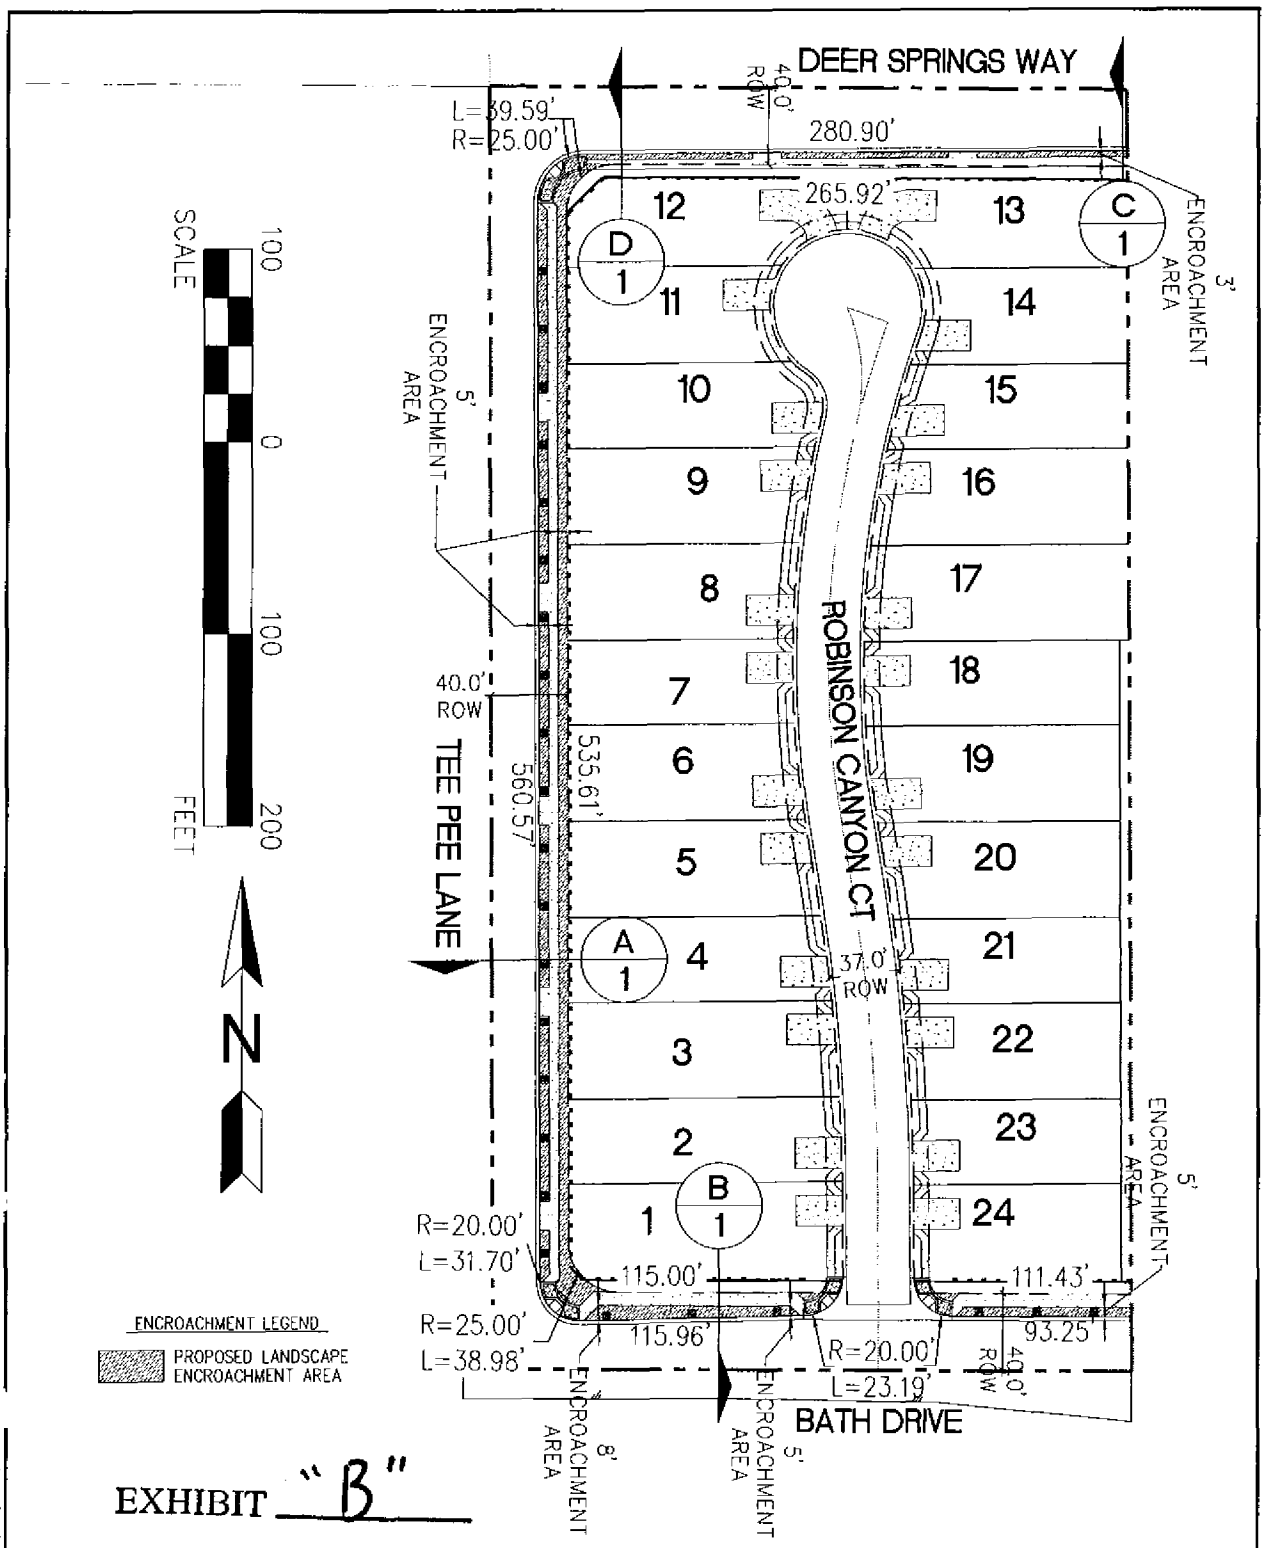

EXHIBIT "B"

SLATER HANIFAN GROUP CONSULTING ENGINEERS & PLANNERS	PARDEE HOMES	DATE: 10/19/06	PROJECT NO.
		DRAFTER: EHK	PAR0302.009
	TOWN CENTER 44/50 No. 2 ENCROACHMENT EXHIBIT	DESIGNER: JDP	S-2
		CHECKED: TJS	SHEET 2 OF 2