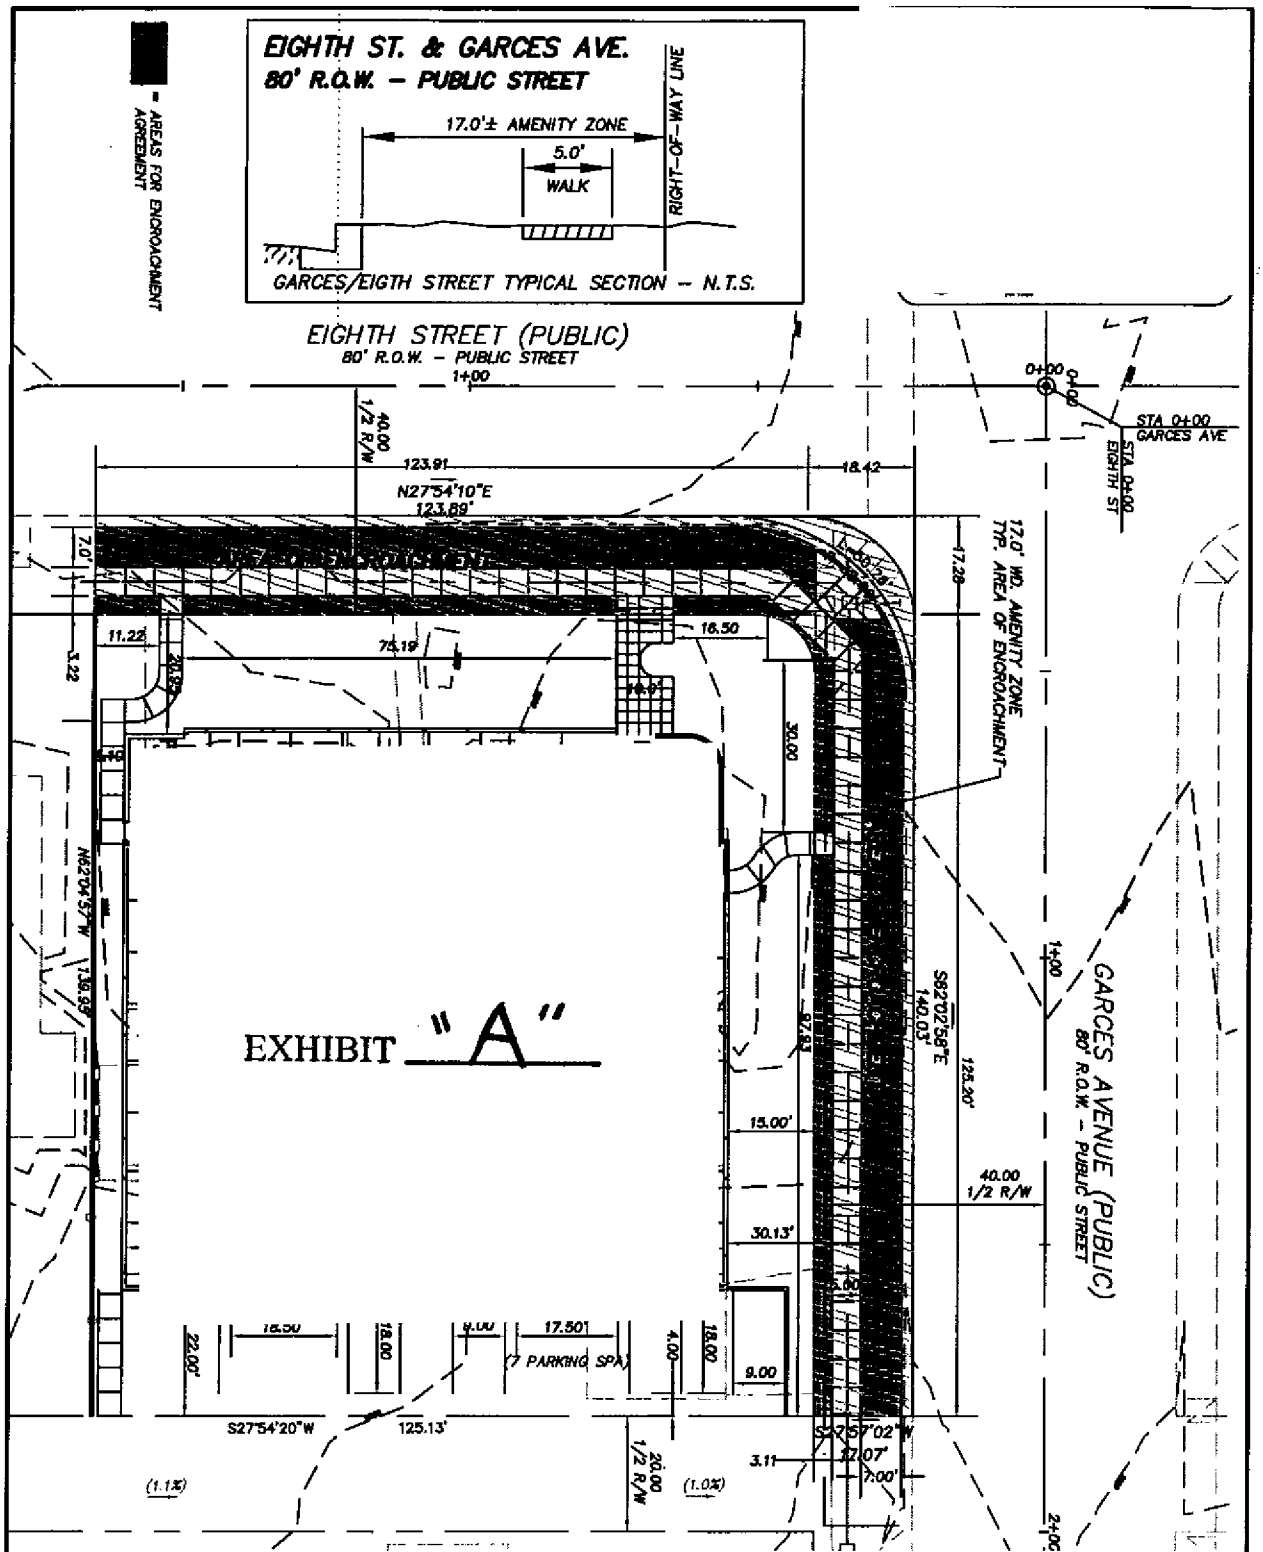

AMESBURY LAW OFFICE ENCROACHMENT EXHIBIT