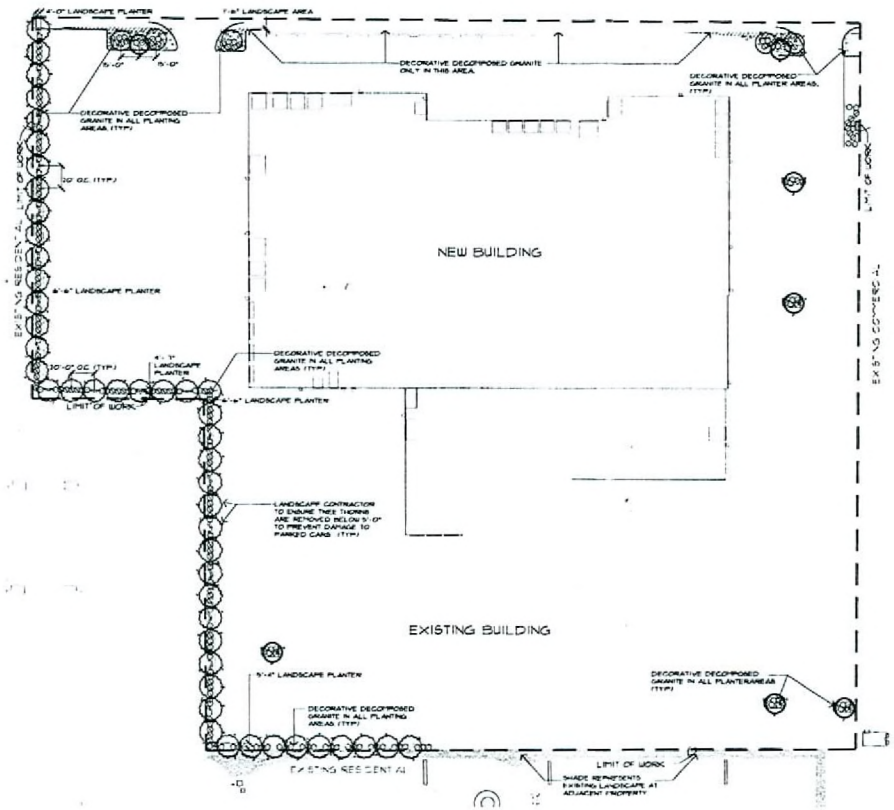

PROPOSED PLANT SCHEDULE

SYMBOL	QTY	SIZE	BOTANICAL NAME	COMMON NAME	COMMENTS
			TREES		
	1	24"-Box	Chitalpa "Pink Dawn"	Chitalpa	Deciduous, flowering
		24"-Box	Cercidium "Desert Museum" sp	Desert Museum Palo Verde	Semi-Evergreen
		24"-Box	Olea europaea "Swan Hill"	Fruitless Olive	Semi-Evergreen
			TREES		
	5	24"-Box	Acacia stenophylla	Shoestring Acacia	Evergreen
		24"-Box	Chilopsis linearis	Desert Willow	Deciduous, flowering
		24"-Box	Vitex agnus castus	Chaste Pepper Tree	Deciduous, flowering
			ACCENT SECURITY TREES		
	48	24"-Box	Prosopis alba	Argentine Mesquite (Stud)	Semi - Evergreen
			LARGE SHRUBS		
	35	5-Gal	Cassia phyllodenia	Silver Leaf Cassia	Evergreen, flowering
		5-Gal	Vauquelinia californica	Arizona Rosewood	Evergreen, flowering
			MEDIUM SHRUBS		
	101	5-Gal	Leucophyllum laevigatum	Chihuahuan Sage	Evergreen, flowering
		5-Gal	Rosmarinus officinalis "Tuscan Blue" sn	Upright Rosemary	Evergreen, flowering
			SMALL SHRUBS		
	158	1-Gal	Lantana sp. "New Gold"	New Gold Lantana	Deciduous, flowering
		1-Gal	Lantana montevidensis	Purple Trailing Lantana	Deciduous, flowering
			PERIOD LANDFOUL		
	SYM BF		DECOMPOSED GRANITE IN ALL PLANTING AREAS 3" DEPTH (TYP) COLOR: APACHE BURGET 10' BORDERED NOTE: "DG"=DECOMPOSED GRANITE		

DECOMPOSED GRANITE/BOULDER SOURCE:
SALVADOR MATERIALS INC.
6175 NORTH GRAGLE ROAD
FRESNO, AZ 85704
(520) 575-1444

TRANSPLANTED PLANT MATERIAL SOURCE:
MOUNTAIN STATES NURSERY
4800 W. GLENDALE AVE.
GLENDALE, AZ 85301
(623) 247-8067

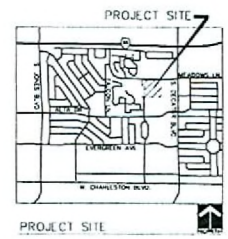

Call before you Overhead 463-8111

Call before you Dig. 1-800-227-2600

SCALE: 1" = 20'

NO.	DATE	BY	REVISION
1	02-21-07		REVISED LANDSCAPE PLAN FOR PLANNING COMMISSION

LAS VEGAS, NEVADA

The WLB Group WLB

Engineering • Landscape Architecture • Planning
Las Vegas, Nevada • Phone: 702.476.4500
2035 E. Sunset Road, Las Vegas, Nevada 89119
Henderson, Nevada • Phone: 702.564.2021

SHEET TITLE: LANDSCAPE PLAN

PROJECT: BILL HEARD CHEVROLET NEW SERVICE CENTER

DRAWN BY: PM
DESIGNED BY: CD
CHECKED BY: CD
DATE: 02-20-2007
PROJECT #: 1-303

SHEET 1 OF 1
CLV DRAWING NO

SDR-18206 03-21-07 CC

RECEIVED
FEB 20 2007