PLANNING & DEVELOPMENT DEPARTMENT

STATEMENT OF FINANCIAL INTEREST

Case Number: **ZON-22590** APN: 139-28-604-007

Name of Property Owner: Burney Smith LLC

Name of Applicant: Burney Smith LLC

Name of Representative: Clifton Marshall, Architect

To the best of your knowledge, does the Mayor or any member of the City Council or Planning Commission have any financial interest in this or any other property with the property owner, applicant, the property owner or applicant's general or limited partners, or an officer of their corporation or limited liability company?

____ Yes X No

If yes, please indicate the member of the City Council or Planning Commission who is involved and list the name(s) of the person or persons with whom the City Official holds an interest. Also list the Assessor's Parcel Number if the property in which the interest is held is different from the case parcel.

City Official: _____

Partner(s): _____ _____

APN: _____

Signature of Property Owner: Booker T. Burney

Print Name: Booker T. Burney

Subscribed and sworn before me

This 12th day of June, 2007

_____

Notary Public in and for said County and State

NOTARY PUBLIC
STATE OF NEVADA
County of Clark
LAUREN WOOD
No: 01-68518-1
My Appointment Expires April 17, 2009

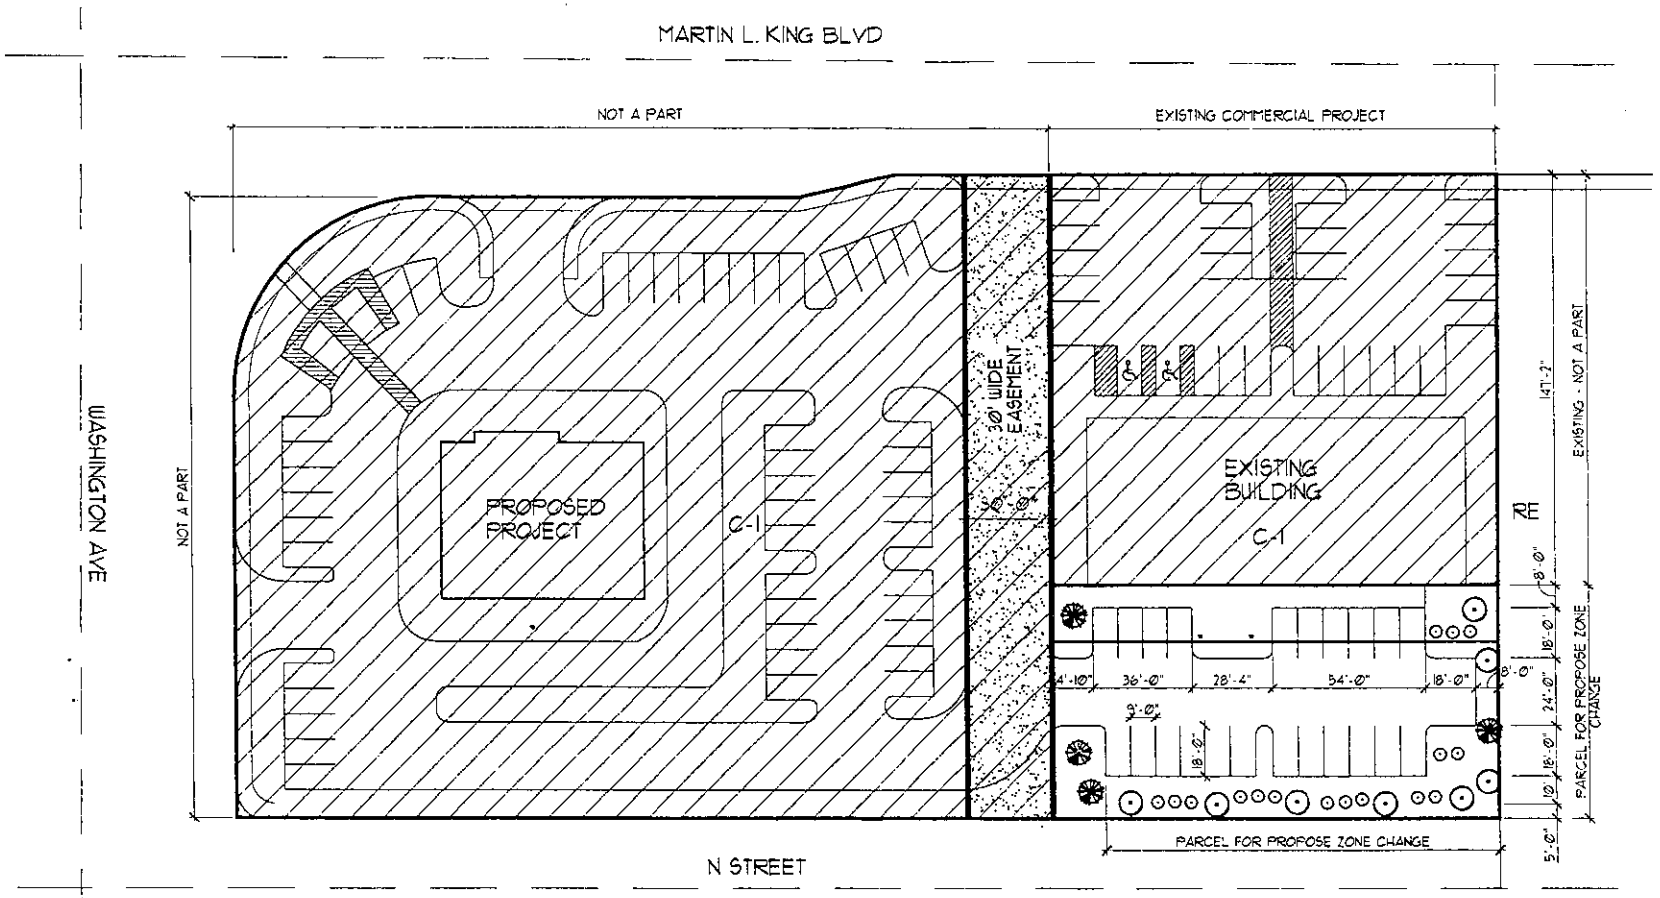

TREE / PLANT SCHEDULE

SYM	SIZE	SPACING	COMMON NAME	BOTANICAL NAME

RECEIVED
JUN 12 2007

LANDSCAPE PLAN
SCALE: 1" = 20'

ZON-22590
SDR-22591
07/26/07 PC

REVISIONS:

© COPYRIGHT 2006 CLIFTON A. MARSHALL, ARCHITECT LTD.

CONSULTANTS:

3320 N. BUFFALO DRIVE
SUITE 104
LAS VEGAS, NV. 89129
PHONE: (702) 314-9400
FAX: (702) 314-9401
CLIFTON A. MARSHALL
ARCHITECT LTD.

SHEET TITLE
LANDSCAPE PLAN
JOB TITLE
BURNEY SMITH LLC PARKING LOT

DATE
6-12-07
JOB NO.
07-012

SHEET NO.
L-1