EXHIBIT "A"

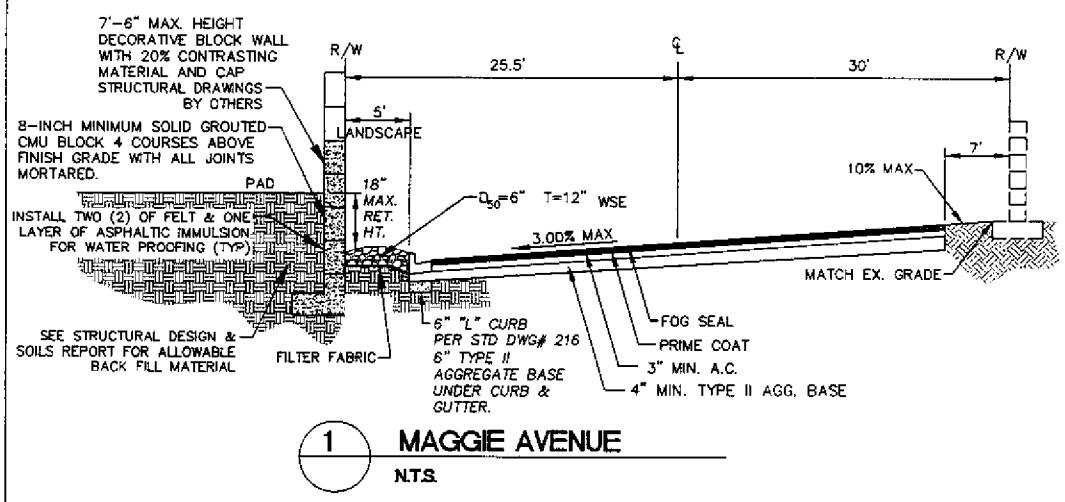

1 MAGGIE AVENUE
N.T.S.

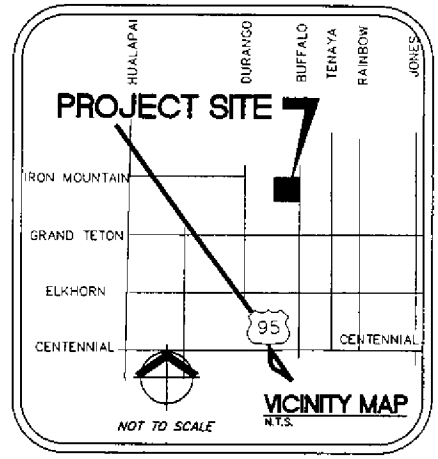

W R G DESIGN

SCALE: 1"=70'

70 0 35 70

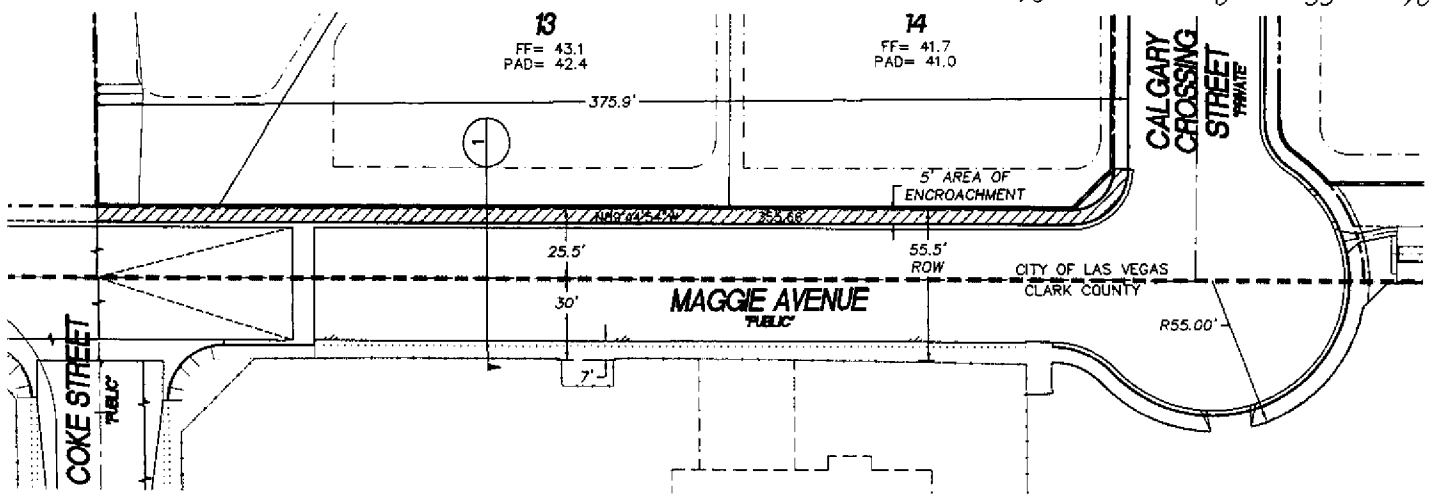

CROSS SECTIONS
CALGARY CROSSING

BARTON K. MAYBIE
CITY OF LAS VEGAS, NEVADA