PLANNING & DEVELOPMENT DEPARTMENT

STATEMENT OF FINANCIAL INTEREST

Case Number: **SUP-24243** APN: 162-02-110-014

Name of Property Owner: ECT Holding LLC

Name of Applicant: Gonzalo Ausqui

Name of Representative: Gonzalo Ausqui

To the best of your knowledge, does the Mayor or any member of the City Council or Planning Commission have any financial interest in this or any other property with the property owner, applicant, the property owner or applicant's general or limited partners, or an officer of their corporation or limited liability company?

____ Yes ____✓____ No

If yes, please indicate the member of the City Council or Planning Commission who is involved and list the name(s) of the person or persons with whom the City Official holds an interest. Also list the Assessor's Parcel Number if the property in which the interest is held is different from the case parcel.

City Official: _____

Partner(s): _____ _____

APN: _____

RECEIVED
AUG 28 2007

Signature of Property Owner: _____

Print Name: El Mizrachi

STATE of Nevada
County of Clark

Subscribed and sworn before me

This 22 day of August, 2007

Joseph D Wilson
Notary Public in and for said County and State

NOTARY PUBLIC
STATE OF NEVADA
County of Clark
JOSEPH D. WILSON
No: 06-108958-1
My Appointment Expires Oct. 6, 2010

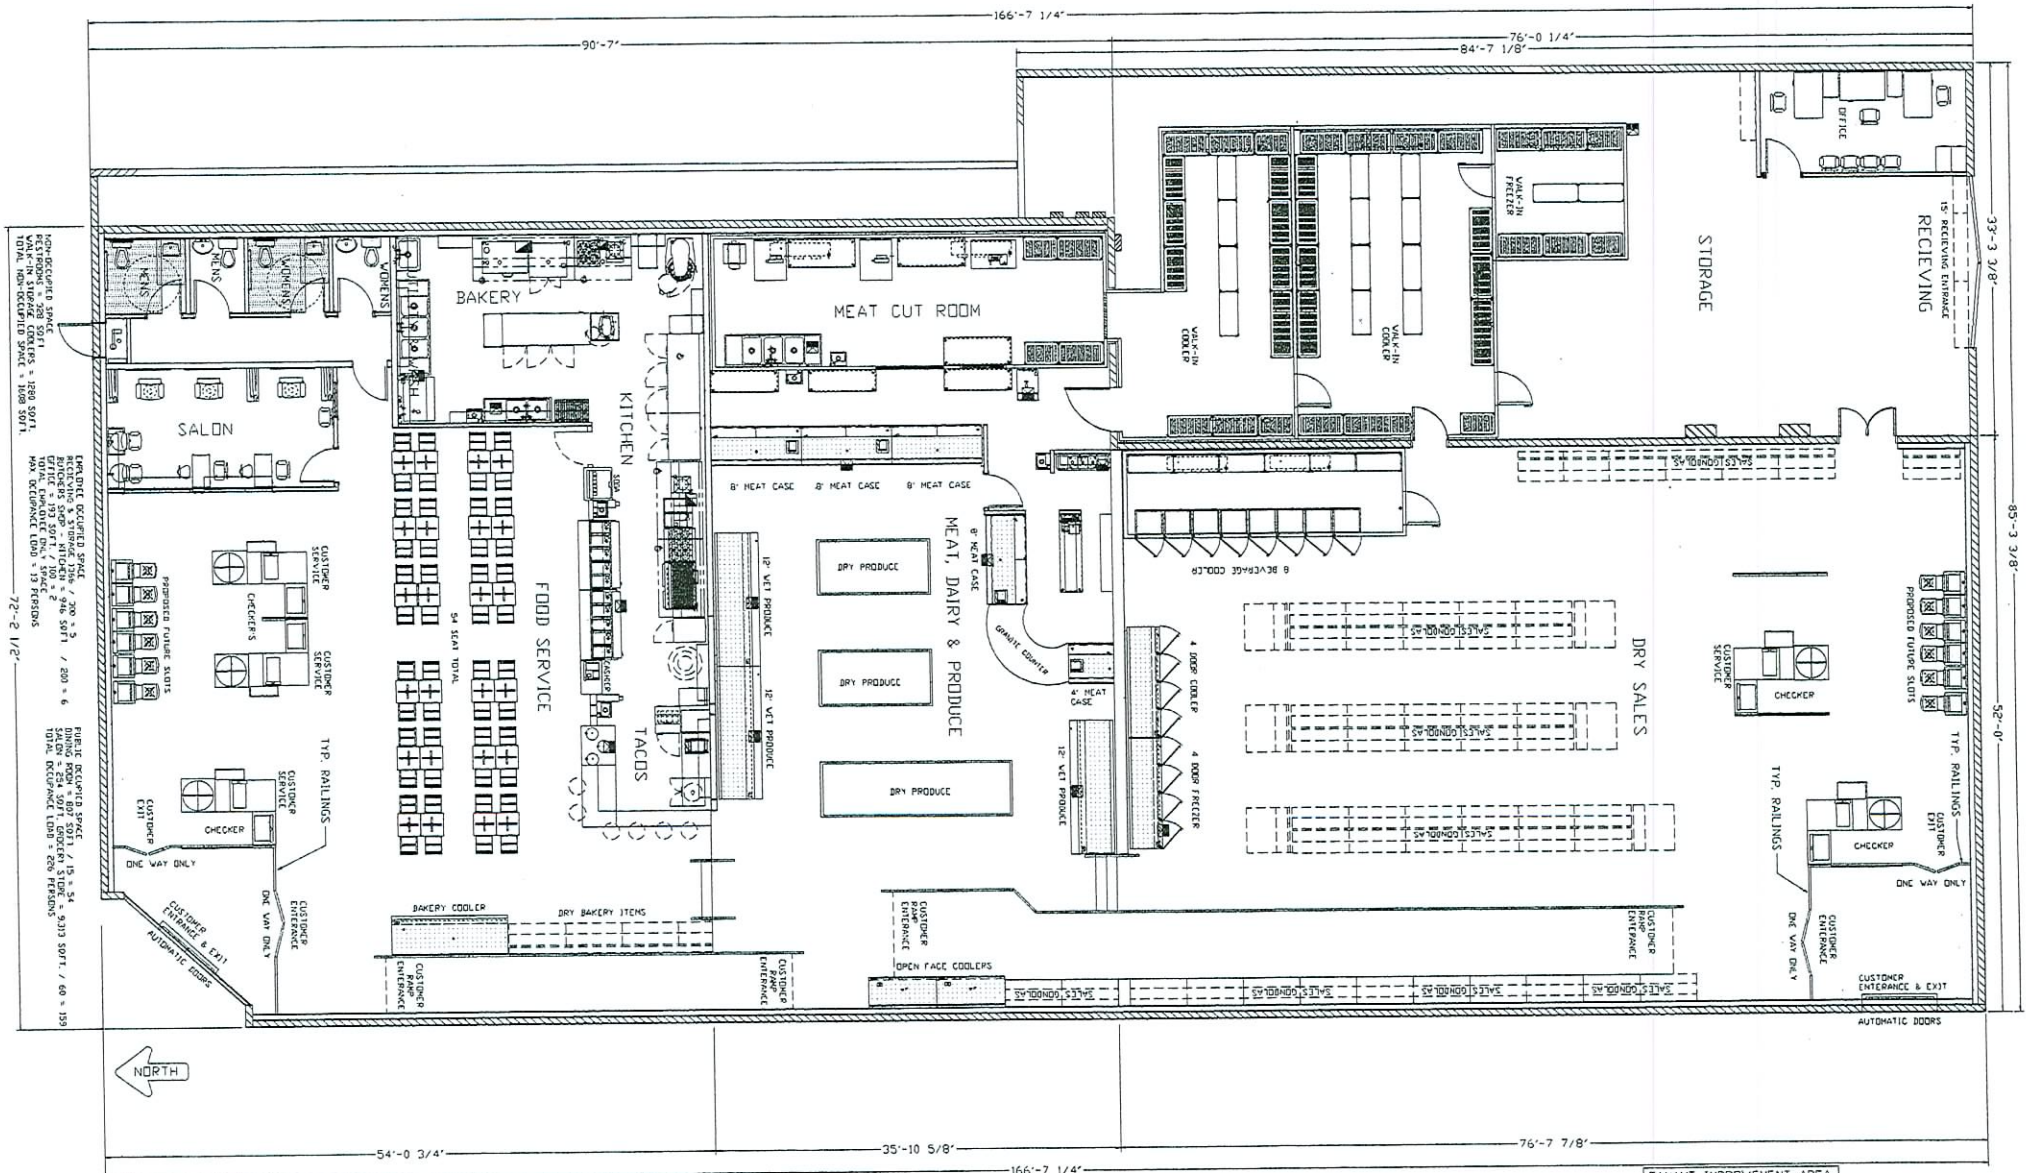

"LA MEXICANA" SUPER MERCADO @ 1200 E. CHARLESTON BLVD. TANANT IMPROVEMENT AREA 12,952.5 SQ.FT.

RECEIVED
AUG 28 2007

SUP-24243
10/11/07 PC

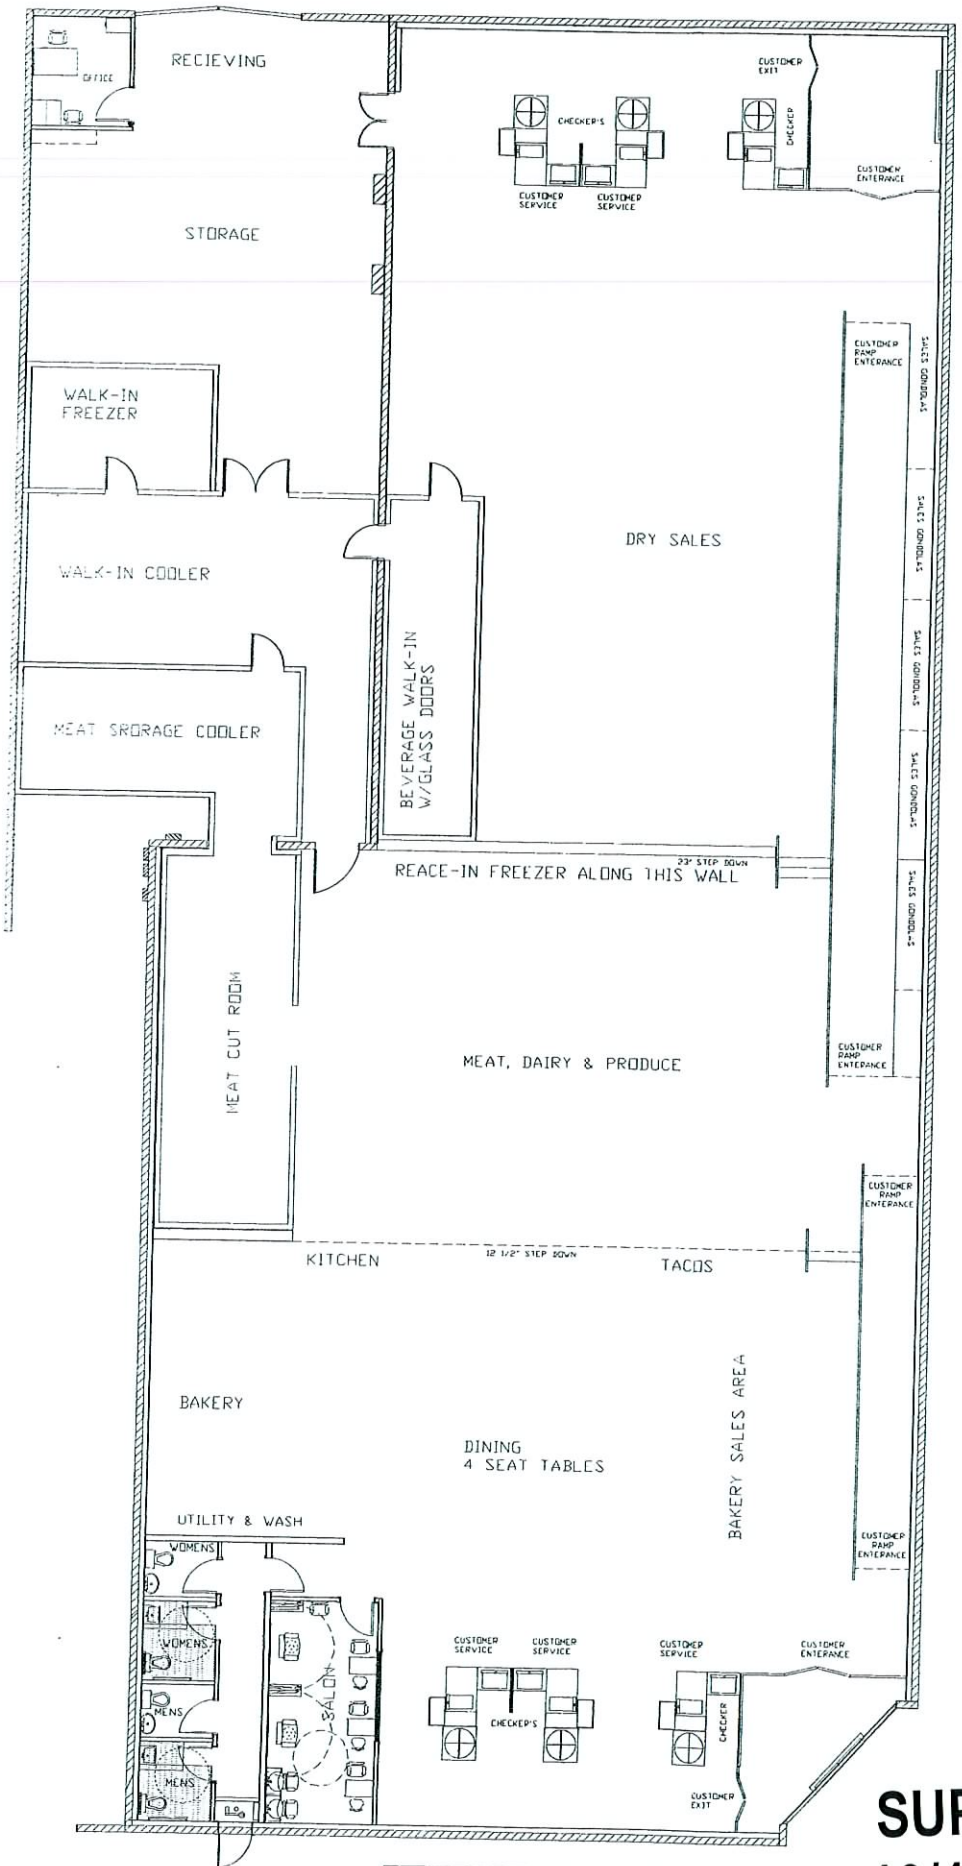

SUPER MERCADO LA MEXICANA

TANANT IMPROVEMENT AREA
12,853.5 SQ.FT.

1200 E. CHARLESTON

RECEIVED
AUG 28 2007

SUP-24243
10/11/07 PC