PLANNING & DEVELOPMENT

PLANNING & DEVELOPMENT DEPARTMENT

STATEMENT OF FINANCIAL INTEREST

Case Number: TMP-25075 APN: 125176 01017

Name of Property Owner: CAROLINE'S COURT LLC

Name of Applicant: Jacob Koby Khakshouri

Name of Representative: Claro Perez

To the best of your knowledge, does the Mayor or any member of the City Council or Planning Commission have any financial interest in this or any other property with the property owner, applicant, the property owner or applicant's general or limited partners, or an officer of their corporation or limited liability company?

____ Yes X No

If yes, please indicate the member of the City Council or Planning Commission who is involved and list the name(s) of the person or persons with whom the City Official holds an interest. Also list the Assessor's Parcel Number if the property in which the interest is held is different from the case parcel.

City Official: _____

Partner(s): _____ _____

APN: _____

Signature of Property Owner: [signature]

Print Name: Jacob Koby Khakshouri
for: Caroline's Court, LLC

Subscribed and sworn before me

This 14th day of September, 2007

[signature]
Notary Public in and for said County and State

CARMELYN MENDOZA
Commission # 1709016
Notary Public - California
Los Angeles County
My Comm. Expires Jan 1, 2011

Revised 11-14-06

f:\depot\Application Packet\Statement of Financial Interest.doc

RECEIVED
OCT 09 2007

TENTATIVE MAP
for
CAROLINE'S COURT

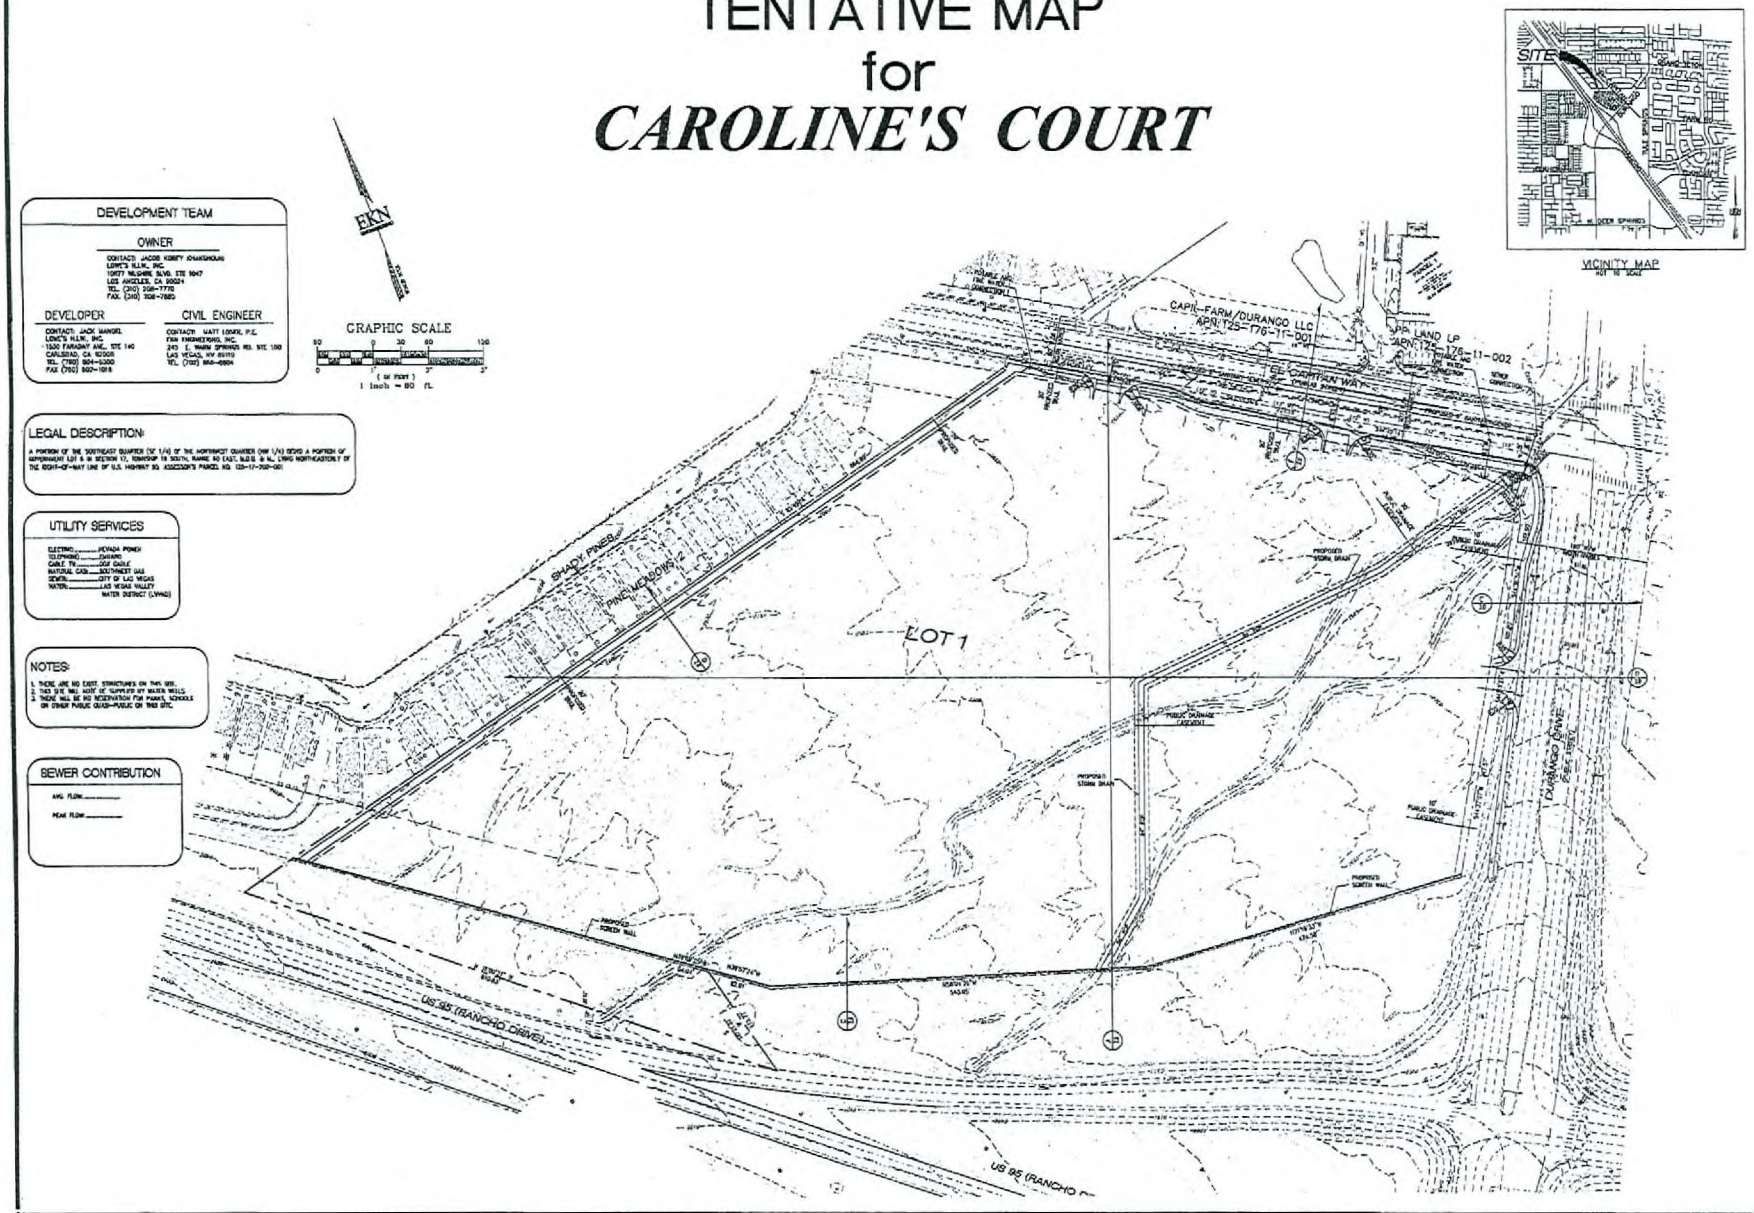

REVISIONS

DATE	DESCRIPTION

Paving Civil Engineering Surveying

EKN ENGINEERING

LOWE'S HHI, INC.
1500 FARADAY AVE., SUITE 140
CARLSBAD, CA 92008

LOWE'S

TENTATIVE MAP
LOWE'S OF
CAROLINE'S COURT
LAS VEGAS, NEVADA

ORIGINAL ISSUE DATE:	9/18/07
PERMIT SET ISSUE DATE	TBD
CONSTRUCTION SET ISSUE DATE	TBD

DRAWING NUMBER:
1.0

TMP-25075
11/29/07 PC

RECEIVED
OCT 09 2007

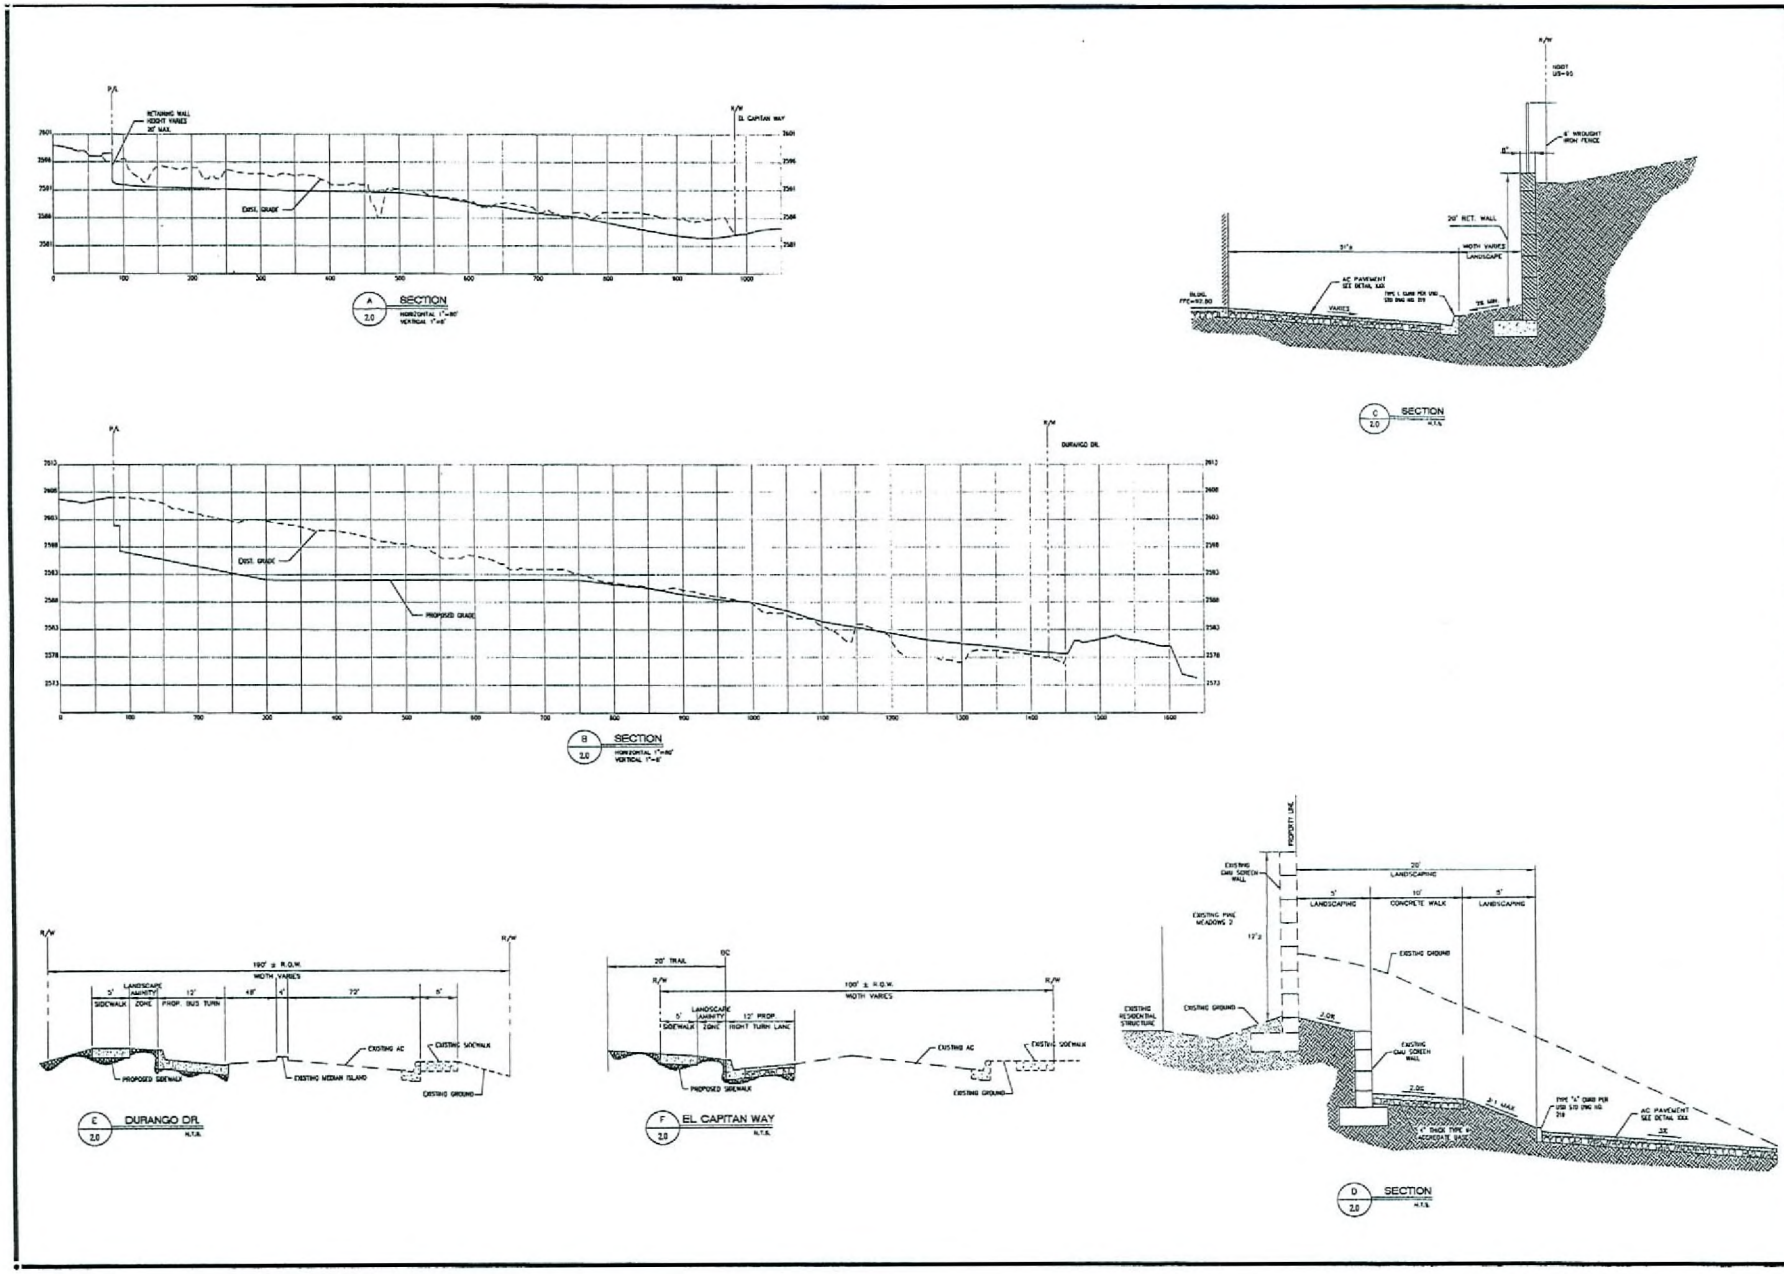

REVISIONS

DATE	DESCRIPTION

Planning/ Civil Engineering/ Surveying

EKN ENGINEERING

LOWE'S HIW, INC.
1530 FARADAY AVE., SUITE 140
CARLSBAD, CA 92008

LOWE'S

TENTATIVE MAP
LOWE'S OF CAROLINE'S COURT
LAS VEGAS, NEVADA

ORIGINAL ISSUE DATE:	9/18/07
PERMIT SET ISSUE DATE:	TBD
CONSTRUCTION SET ISSUE DATE:	TBD
DRAWING NUMBER:	2.0

1 of 10 SHEETS

TMP-25075
11/29/07 PC

RECEIVED
OCT 09 2007