PLANNING & DEVELOPMENT DEPARTMENT

STATEMENT OF FINANCIAL INTEREST

Case Number: ZON-27075 APN: 138-24-801-035

Name of Property Owner: Down Syndrome Organization Southern Nevada

Name of Applicant: Down Syndrome Organization Southern Nevada

To the best of your knowledge, does the Mayor or any member of the City Council or Planning commission have any financial interest in this or any other property with the property owner, applicant, the property owner or applicant's general or limited partners, Or an officer of their corporation or limited liability company?

____ Yes ✓ No

If yes, please indicate the member of the City Council or Planning Commission who is involved and list the names(s) of the person or persons with whom the city Official holds an interest. Also list the Assessor's Parcel Number if the property in which the interest is held is different from the case parcel.

City Official: _____

Partner(s) _____ _____

APN: _____

Signature of Property Owner/Authorized Agent: [signature]

Print Name: Joseph DeSimone

Subscribed and sworn before me

This 25th day of February ,20 08

[signature]

Notary Public in and for said County and State

NOTARY PUBLIC
STATE OF NEVADA
County of Clark
MARTHA S. RAMON
Appt. No. 03-82021-1
My Appt. Expires May 9, 2011

RECEIVED
FEB 26 2008

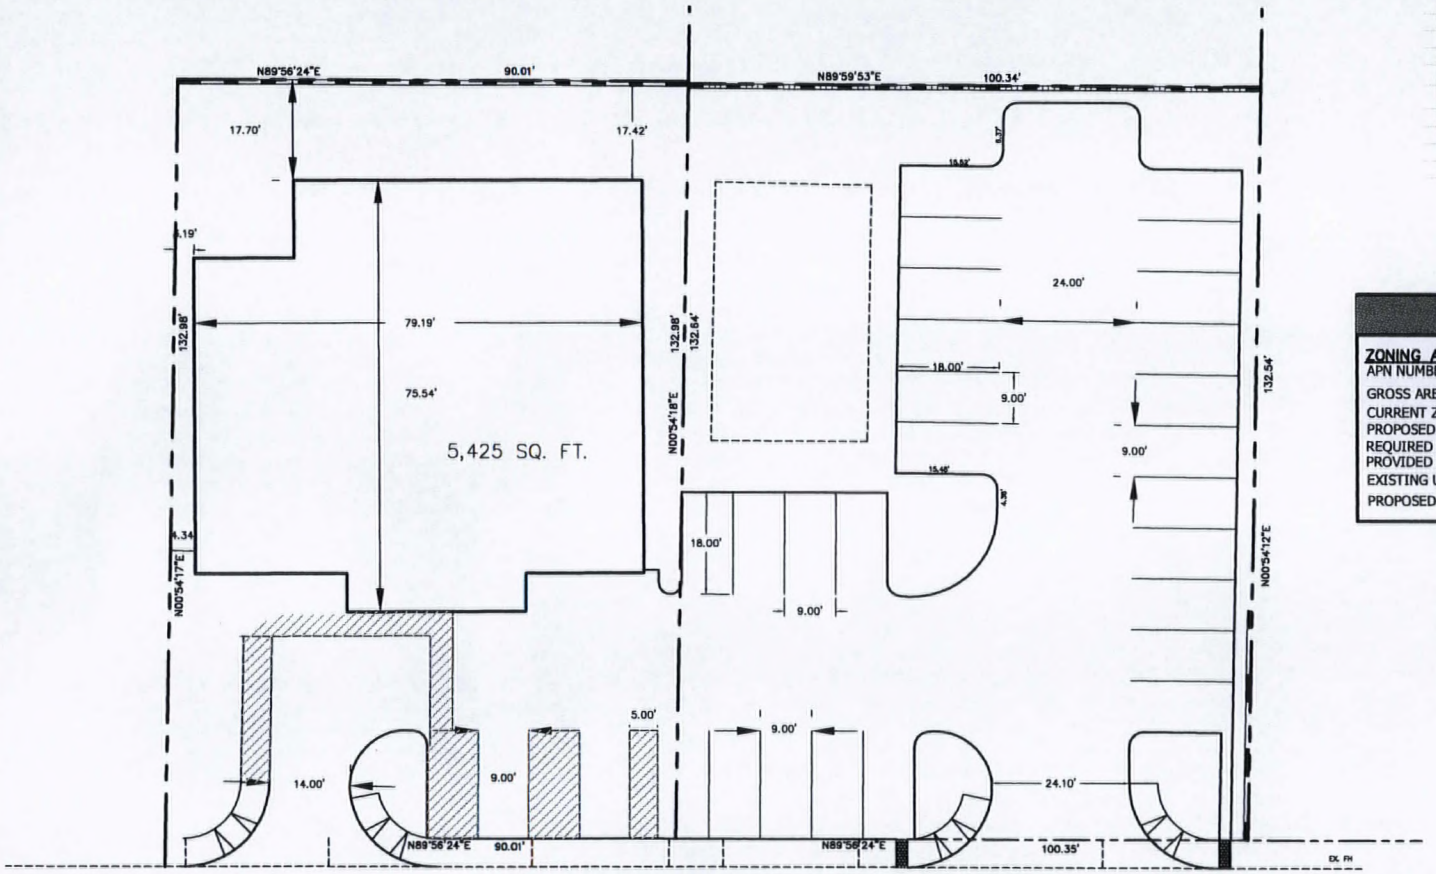

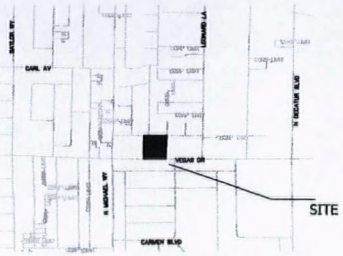

VICINITY MAP
N.T.S

SITE-DATA

ZONING APPLICATION

APN NUMBERS:	138-24-801-035
GROSS AREA:	.58 +/- ACRE
CURRENT ZONING:	P-R
PROPOSED ZONING:	O
REQUIRED PARKING 1/300:	18 SPACES
PROVIDED PARKING:	28 SPACES
EXISTING USE:	EXISTING HOUSE
PROPOSED USE:	SOCIAL SERVICE FACILITY

OWNER

DOWN SYNDROME ORG.
5300 VEGAS DR.
LAS VEGAS, NV 89108
702-648-1990

NORTH

GRAPHIC SCALE

(IN FEET)
1 inch = 10 ft.

DOWN SYNDROME ORGANIZATION
SOUTHERN NEVADA
CITY OF LAS VEGAS

CONSULTING ENGINEERS • PLANNERS • LAND SURVEYORS
2727 SOUTH RAINBOW BOULEVARD
LAS VEGAS, NEVADA 89102-5148 PHONE (702) 873-7500 FAX (702) 362-2567

NO.	DATE	BY	REVISION

TITLE: SITE PLAN
PROJECT: DOWNS SYNDROME
SEAL

W.O. NO. 5819
BY JSK
DATE 2-6-08
SCALE HORIZ. 1" = 10'
VERT. NA
SHEET 1 OF 1 SHEETS

RECEIVED
FEB 26 2008

ZON-27075
SUP-27077
04/10/08 PC