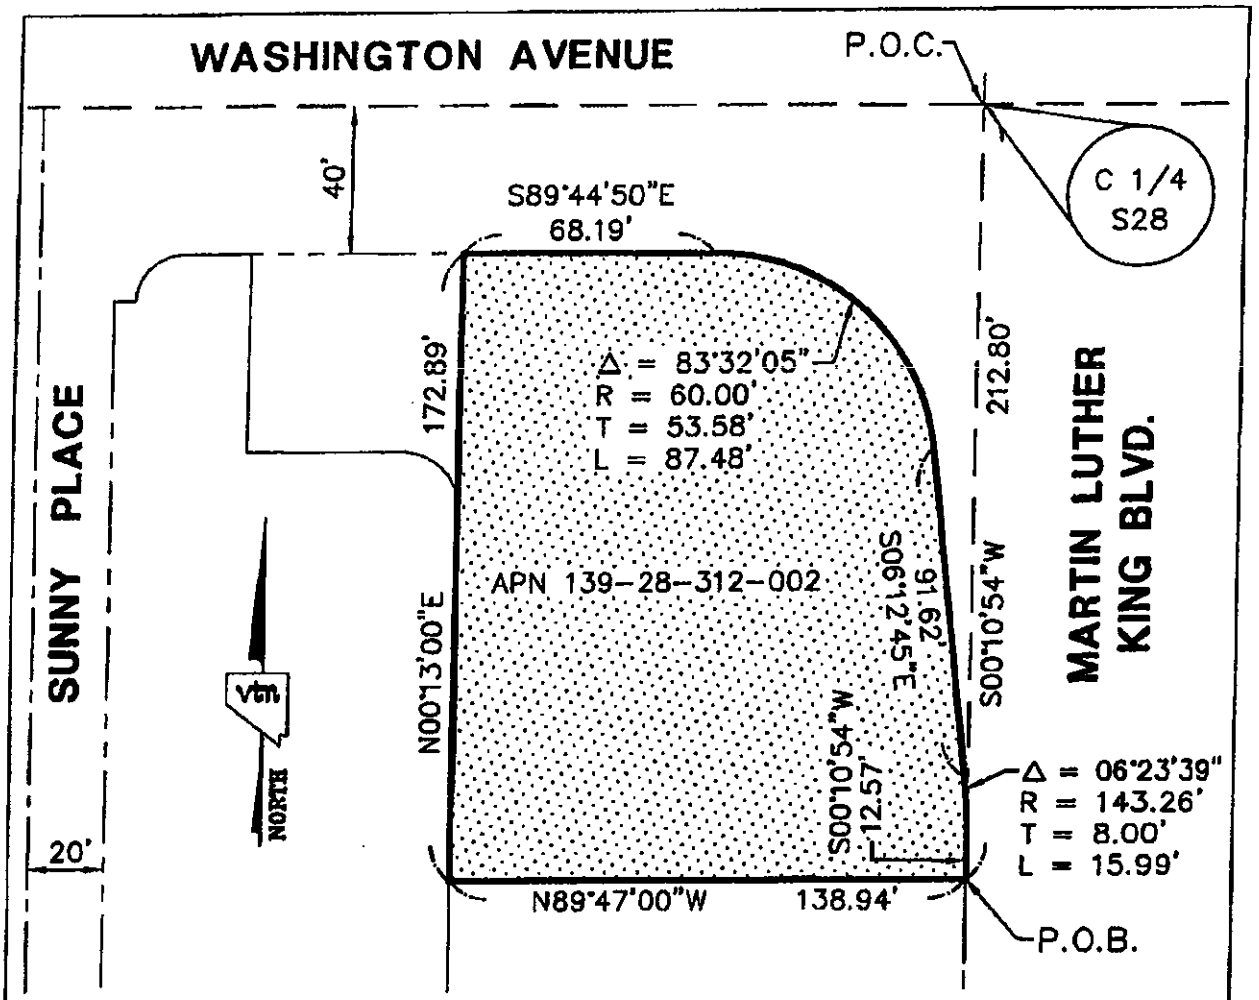

OWNER BANK AMERICA NEVADA
PARCEL NO. 139-28-312-002
SECTION, TOWNSHIP, RANGE SECTION 28, T. 20 S., R. 61 E., M.D.M.
TOTAL AREA OF PARCEL 22,115 S.F. (0.508 ACRES)
AREA OF R/W TAKE 22,115 S.F. (0.508 ACRES)
AREA OF R/W TAKE WITHIN U.S.A. PATENT EASEMENT NA
AREA OF R/W TAKE COVERED BY EXISTING STREET IMPROVEMENTS NA
TOTAL REMAINING AREA OF PARCEL ------
REFERENCE: 930129:02425

G:\6224\6224LEGAL-OPT4.DWG(28-312-002RW-2)

vtn nevada
2727 S. RAINBOW BOULEVARD
LAS VEGAS, NEVADA 89146-5148

PROJECT: MARTIN LUTHER KING BLVD.
EXHIBIT TO ACCOMPANY LEGAL
APN 139-28-312-002

FOR: CITY OF LAS VEGAS
DEPARTMENT OF PUBLIC WORKS

SCALE	HORZ. 1"=50'
	VERT. --
W.O. NO.	6224
DRAWN BY:	KAK
DATE:	REV:2/23/07
SHEET	3 OF 3