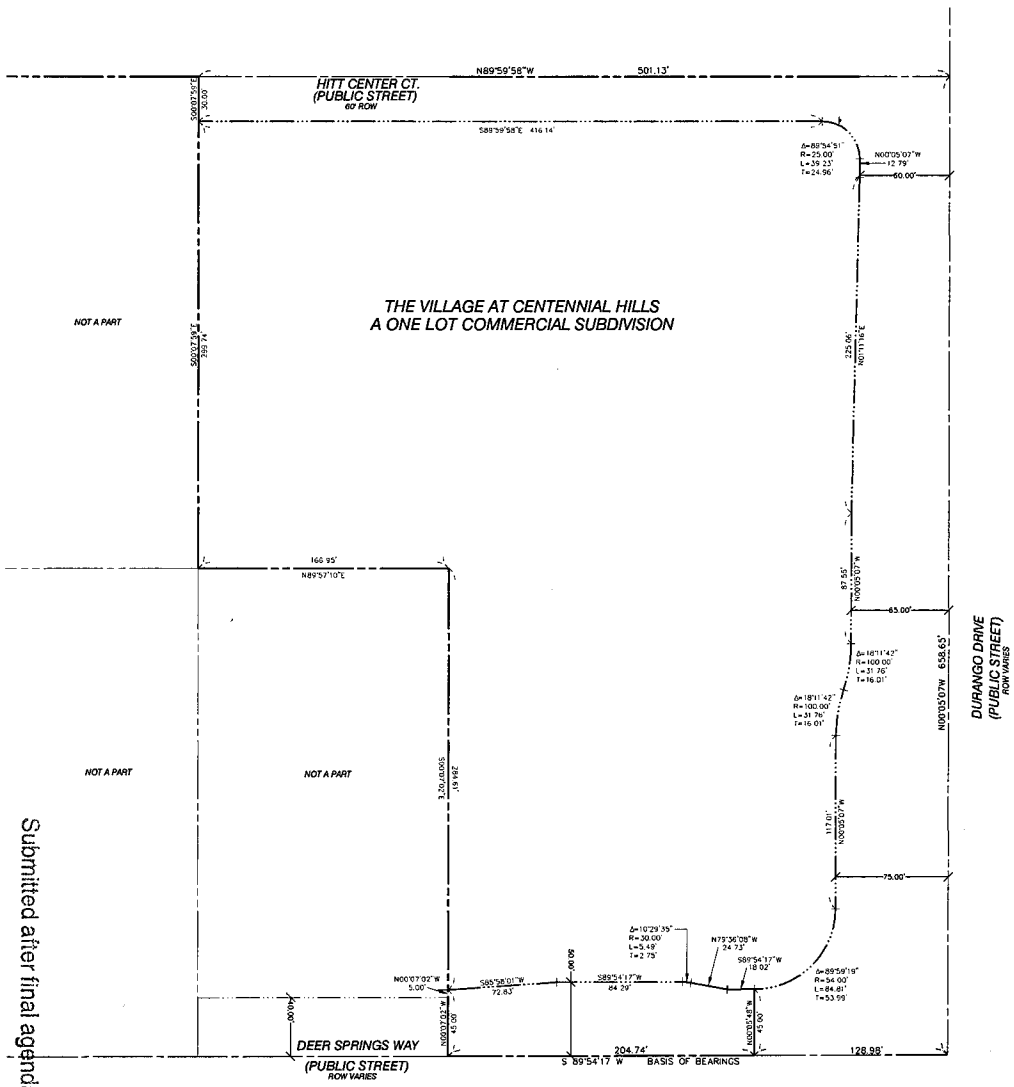

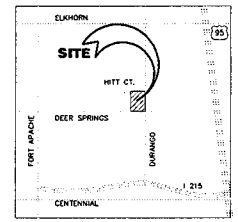

NORTH
N.T.S.

AREA MAP

NTS

A PORTION OF THE SOUTHEAST QUARTER (SE 1/4) OF THE NORTHWEST QUARTER (NW 1/4) OF SECTION 20, TOWNSHIP 19 SOUTH, RANGE 60 EAST, M.D.M

LEGEND

- PROPERTY LINE
- RIGHT OF WAY
- CENTERLINE

NORTH
1" = 40'

GRAPHIC SCALE

40 20 0 40 120

(IN FEET)
1 inch = 40 ft.

RECEIVED

JAN 21 2009

NOTE:
SUPPLEMENTAL SHEET ADDITION TO CLARIFY THE INTENT OF THE COMMERCIAL SUBDIVISION BEING A "ONE LOT COMMERCIAL SUBDIVISION"

TMP-32529
01/22/09 PC

Submitted after final agenda

Date 1-22-09 Item 6

REV	DATE	BY	DESCRIPTION

CLIENT: W. DOUGLAS HITT FAMILY TRUST
2308 ALA COURT LAS VEGAS, NV 89102
PH: (702) 237-6887 FAX: (702) 200-3390

PREPARED: JAR Associates Ltd.
4880 W. UNIVERSITY, SUITE B-2 PH (702) 876-2341
LAS VEGAS, NEVADA 89103 FAX (702) 876-8395

SHEET: TENTATIVE MAP

PROJECT: THE VILLAGE AT CENTINNIAL HILLS
NWC DURANGO DRIVE & DEER SPRINGS WAY
CITY OF LAS VEGAS, NEVADA

DRAWN BY: OF
DESIGNED BY:
CHECKED BY:
PROJECT NO: 234-08-010
SCALE: HORIZ: 1"=40' VERT: N/A
01-20-09

SEAL: REGISTERED PROFESSIONAL ENGINEER REESE P. JARRELL Exp: 06/30/2009 CIVIL STATE OF NEVADA No. 7861

SHEET TM4

SHEET 4 OF 4 SHEETS