MAP 1

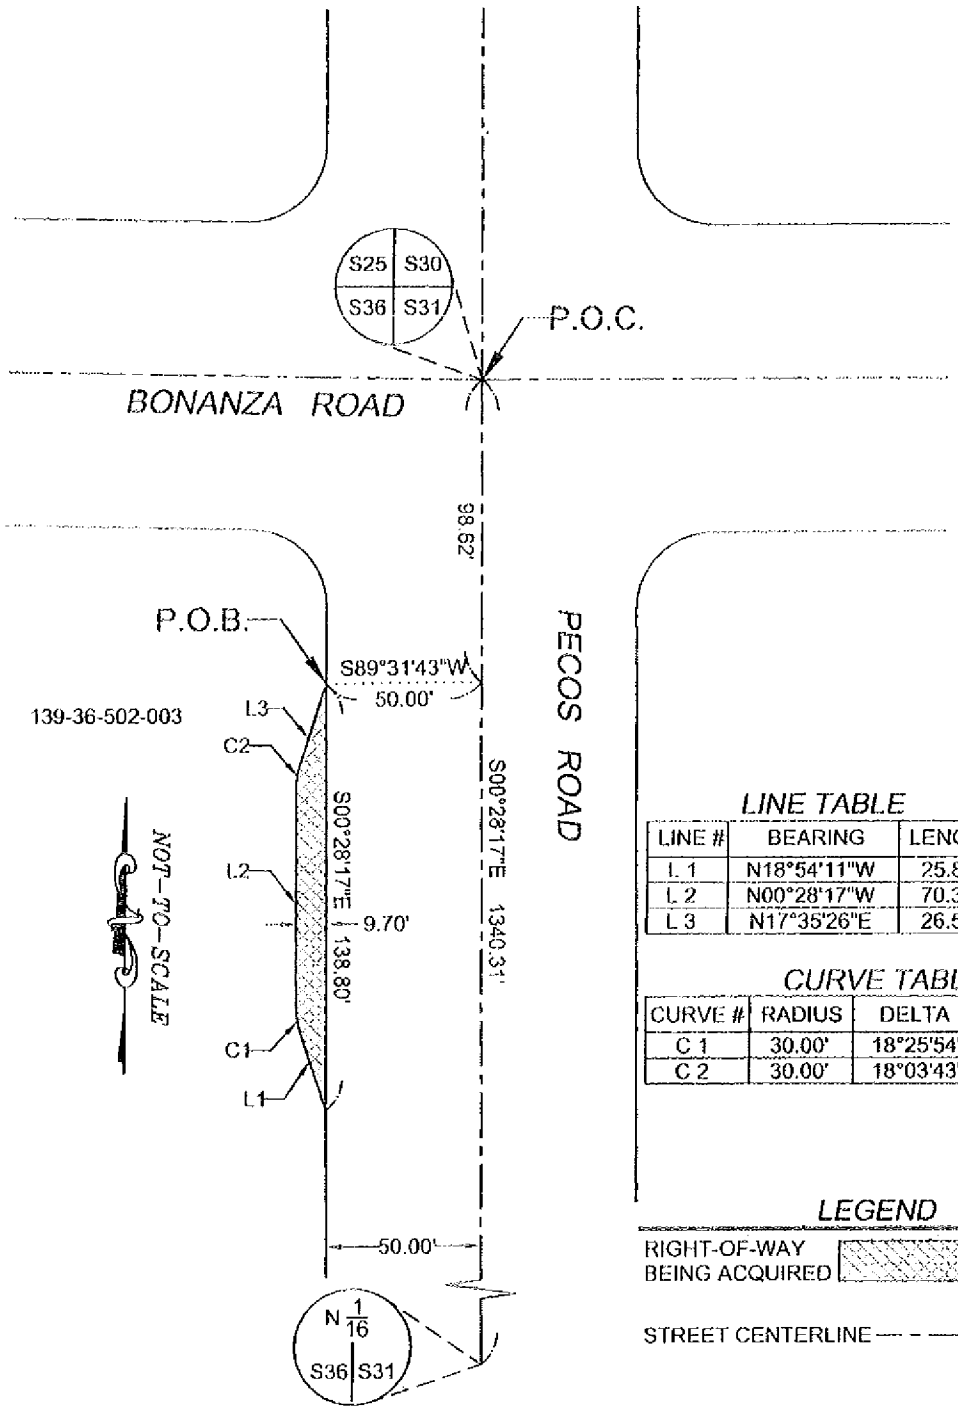

LINE TABLE

LINE #	BEARING	LENGTH
L 1	N18°54'11"W	25.81'
L 2	N00°28'17"W	70.31'
L 3	N17°35'26"E	26.52'

CURVE TABLE

CURVE #	RADIUS	DELTA	LENGTH
C 1	30.00'	18°25'54"	9.65'
C 2	30.00'	18°03'43"	9.46'

LEGEND

RIGHT-OF-WAY BEING ACQUIRED

STREET CENTERLINE

MAP EXHIBIT TO ACCOMPANY LEGAL DESCRIPTION
APN 139-36-502-003
NE 1/4, NE 1/4, SEC 36, T20S, R60E, MDM
RIGHT-OF-WAY ACQUISITION FOR BUS TURNOUT
ex071003.doc

DEPARTMENT OF PUBLIC WORKS
RIGHT OF WAY SECTION