PLANNING & DEVELOPMENT

PLANNING & DEVELOPMENT DEPARTMENT

STATEMENT OF FINANCIAL INTEREST

Case Number: EOT-33651 APN: 125-20-301-015

Name of Property Owner: Towne Vistas LLC

Name of Applicant: Steve Aizenberg

Name of Representative: Kummer Kaempfer, Tony Celeste

To the best of your knowledge, does the Mayor or any member of the City Council or Planning Commission have any financial interest in this or any other property with the property owner, applicant, the property owner or applicant's general or limited partners, or an officer of their corporation or limited liability company?

_____ Yes __X__ No

If yes, please indicate the member of the City Council or Planning Commission who is involved and list the name(s) of the person or persons with whom the City Official holds an interest. Also list the Assessor's Parcel Number if the property in which the interest is held is different from the case parcel.

City Official: _____

Partner(s): _____

APN: _____

Signature of Property Owner: _____

Print Name: STEVE AIZENBERG

Subscribed and sworn before me

This 5 day of FEBRUARY, 2009

DENISE FLANAGAN
Notary Public State of Nevada
No. 07-2760-1
My appt. exp. Apr. 13, 2011

Denise Flanagan
Notary Public in and for said County and State

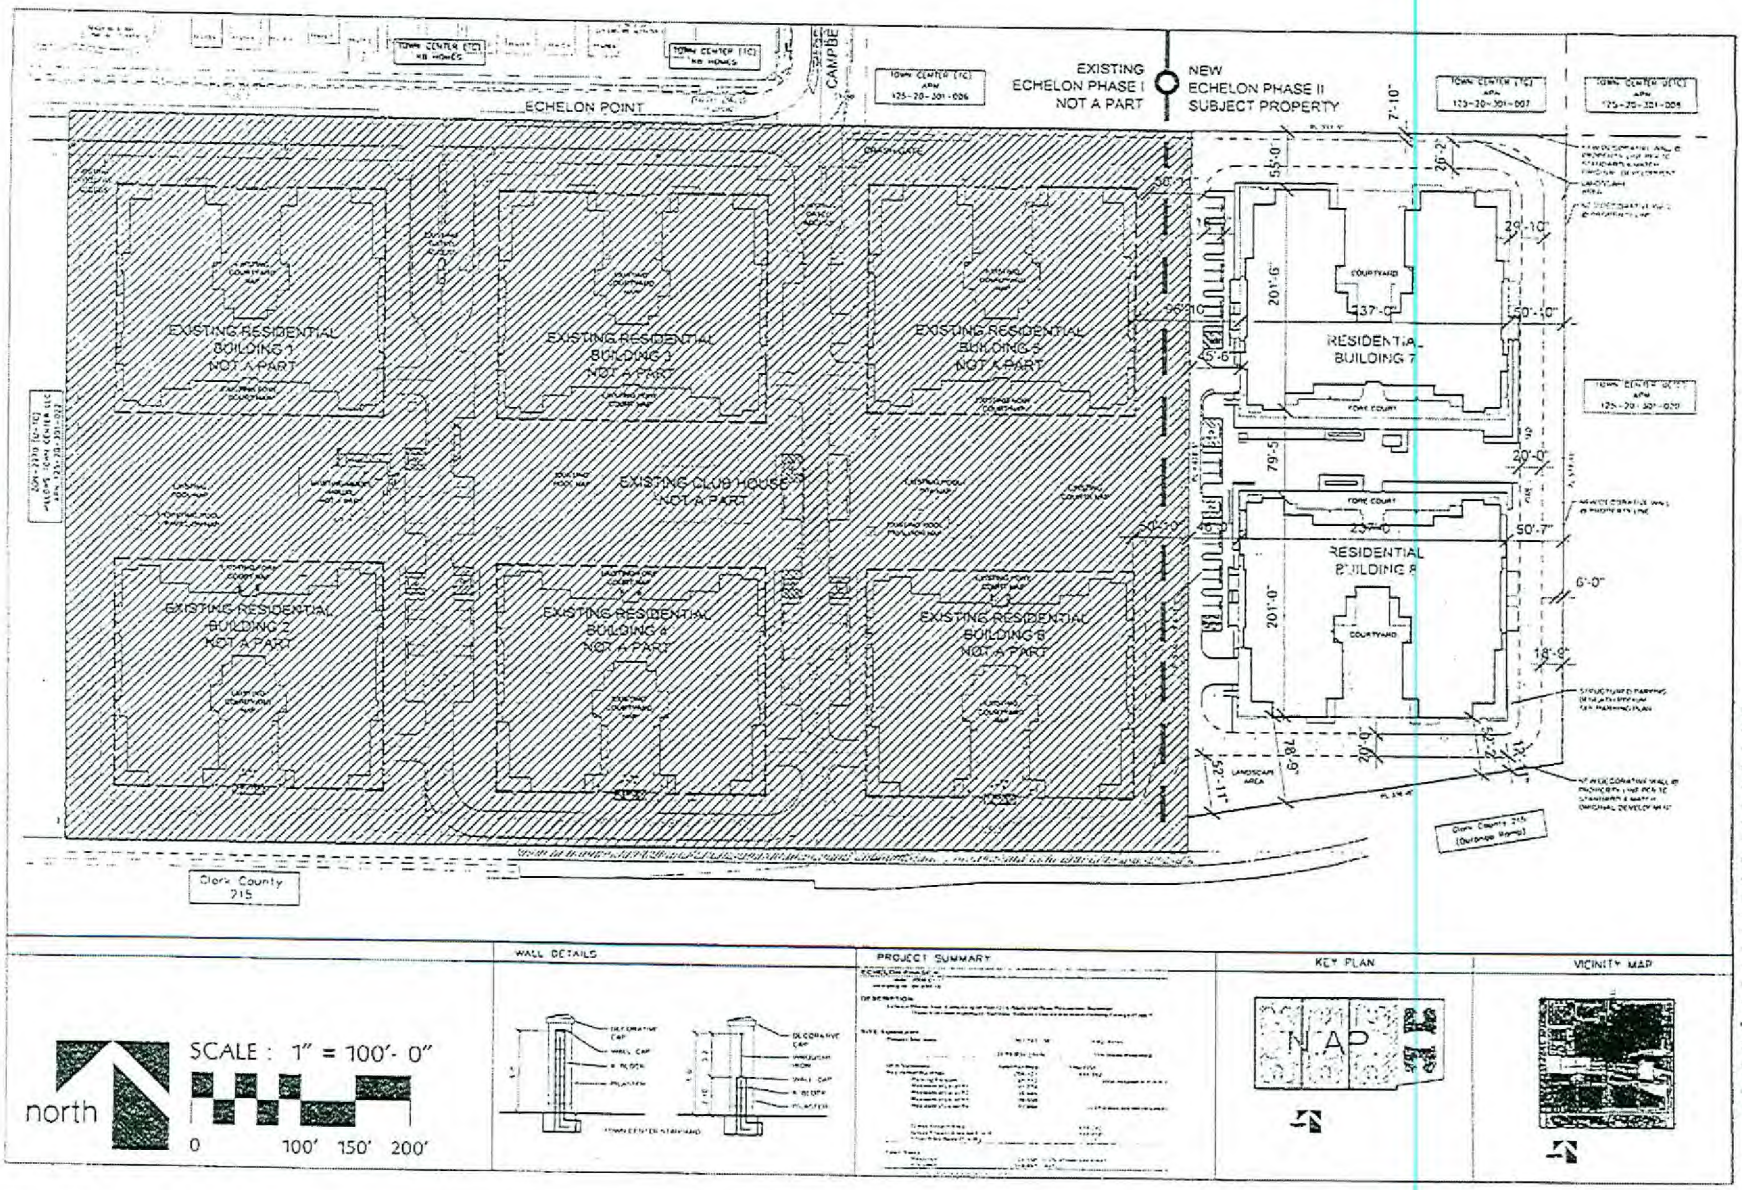

EOT-33651
04-15-09 CC

RECEIVED
FEB 27 2009

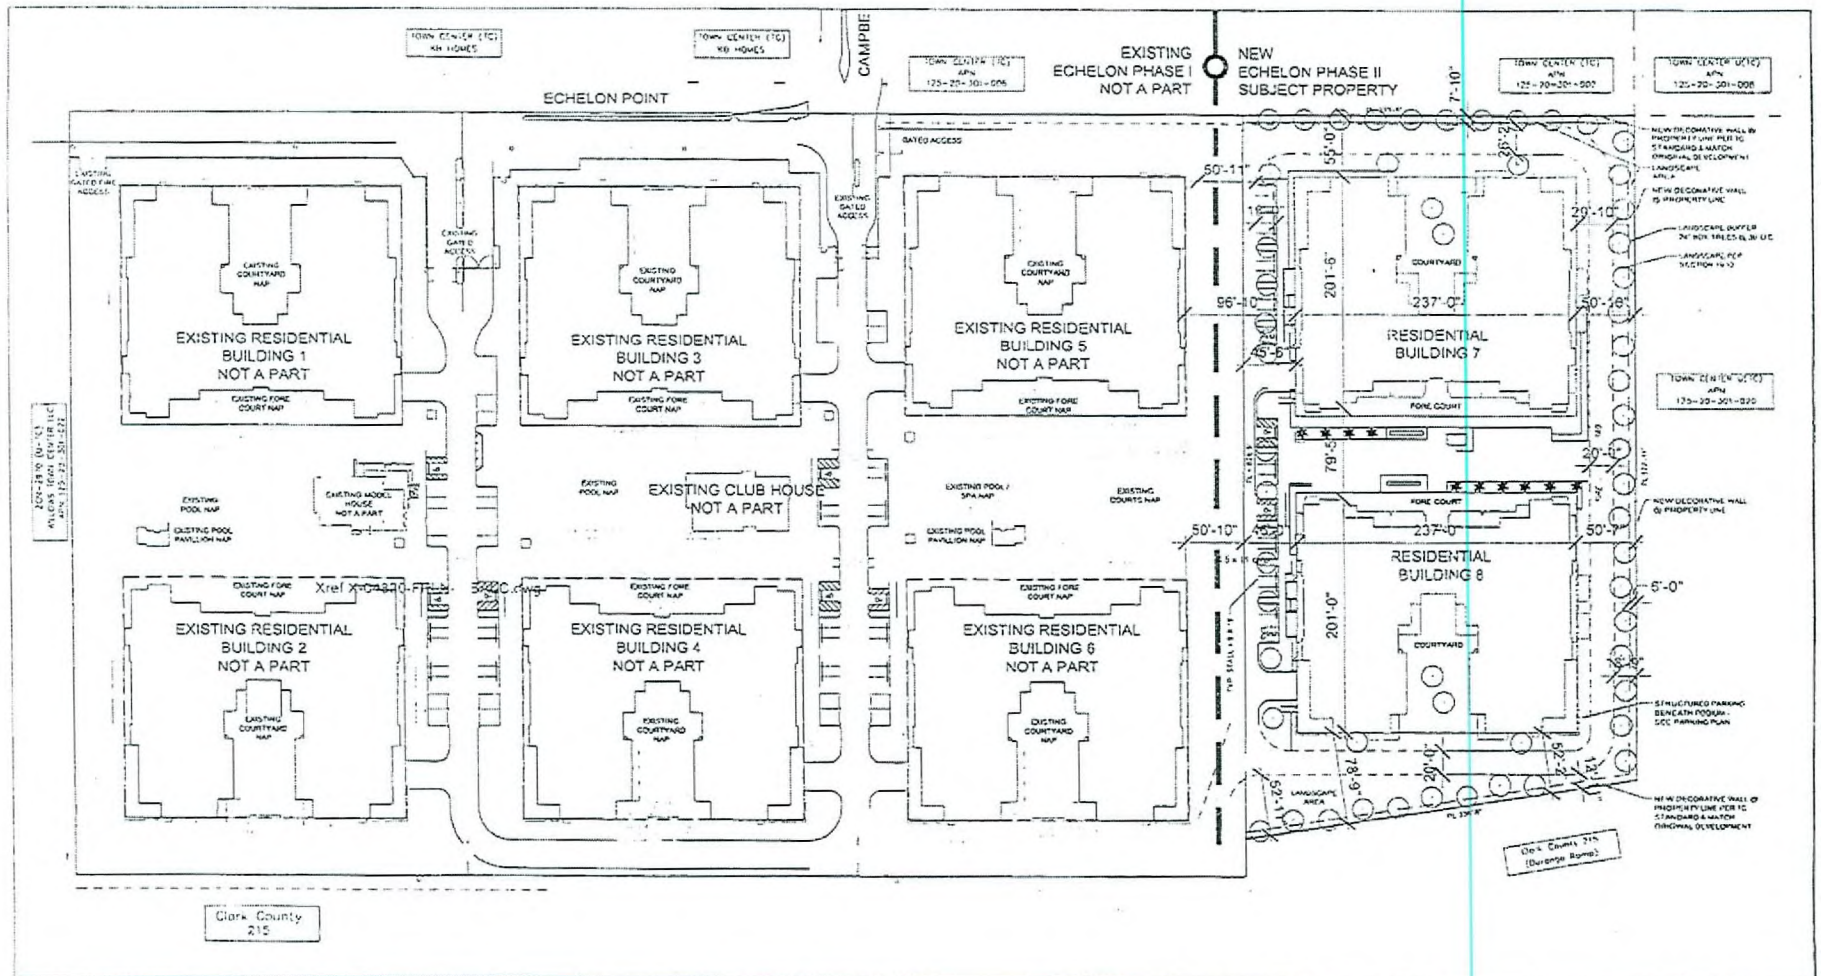

TOWNE VISTAS LLC

ECHELON

9001 RAITH AVENUE
LAS VEGAS, NV

LANDSCAPE PLAN

L 1.00

RECEIVED
FEB 27 2009

EOT-33651
04-15-09 CC

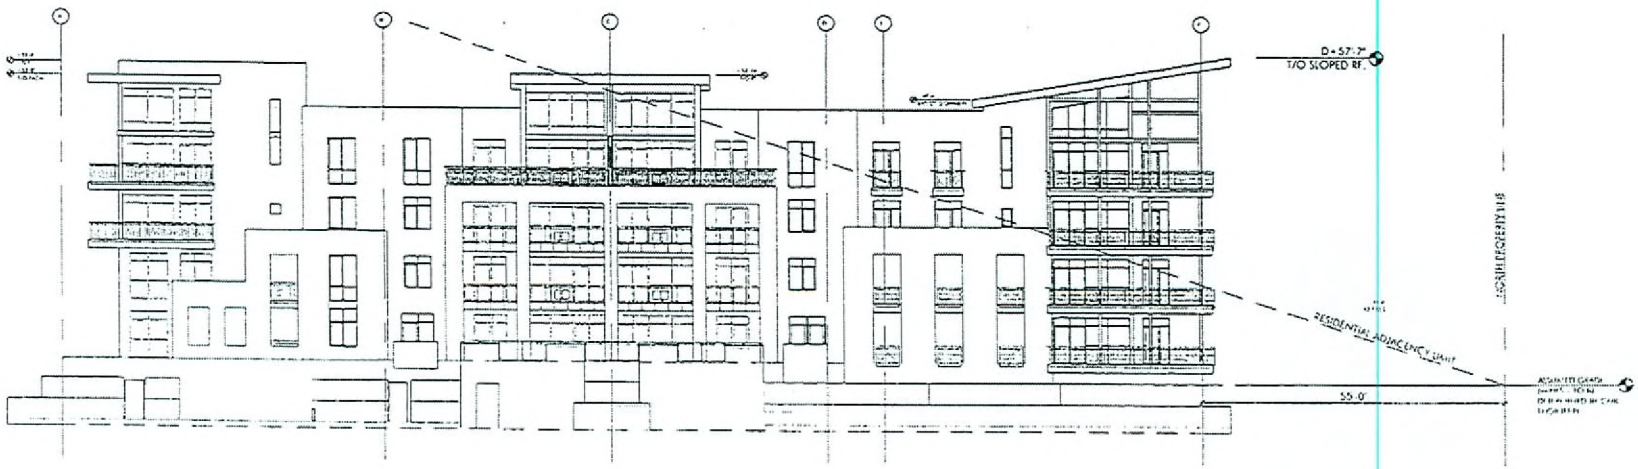

RESIDENTIAL ADJACENCY HEIGHT LINE

studio 1 one

ECHELON

RESIDENTIAL ADJACENCY

A 0.00

EOT-33651
04-15-09 CC

RECEIVED
FEB 27 2009

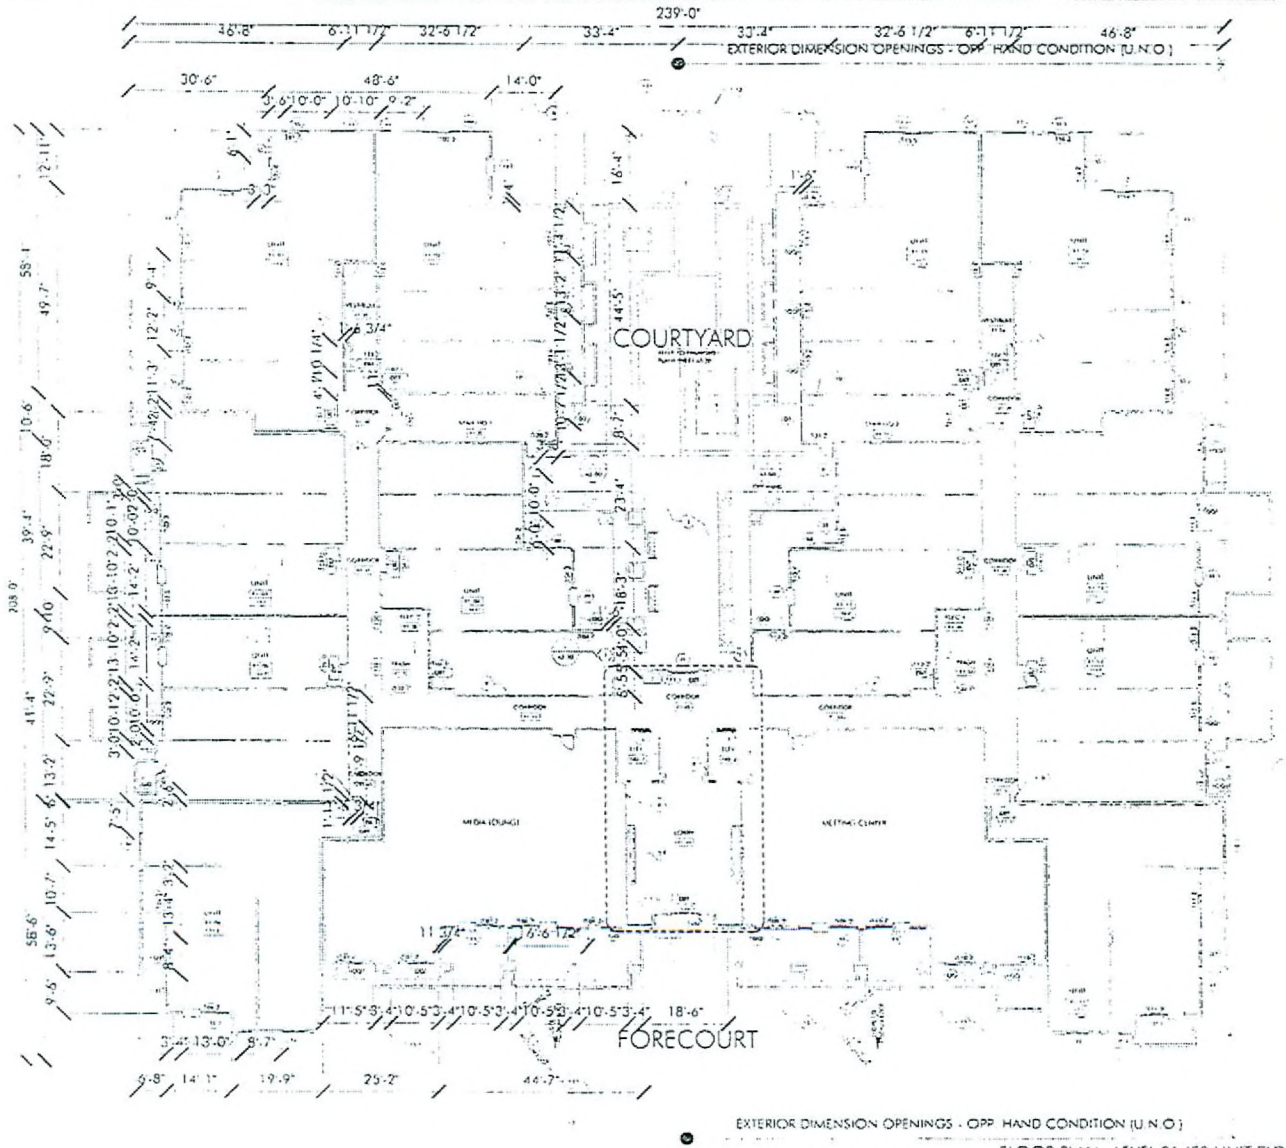

FLOOR PLAN - LEVEL R1 (58 UNIT BLDG.) 1

KEY PLAN

studio 3 seven

ECHELON

FLOOR PLAN RESIDENTIAL LEVEL R1

A 2.10

EOT-33651
04-15-09 CC

RECEIVED
FEB 27 2009

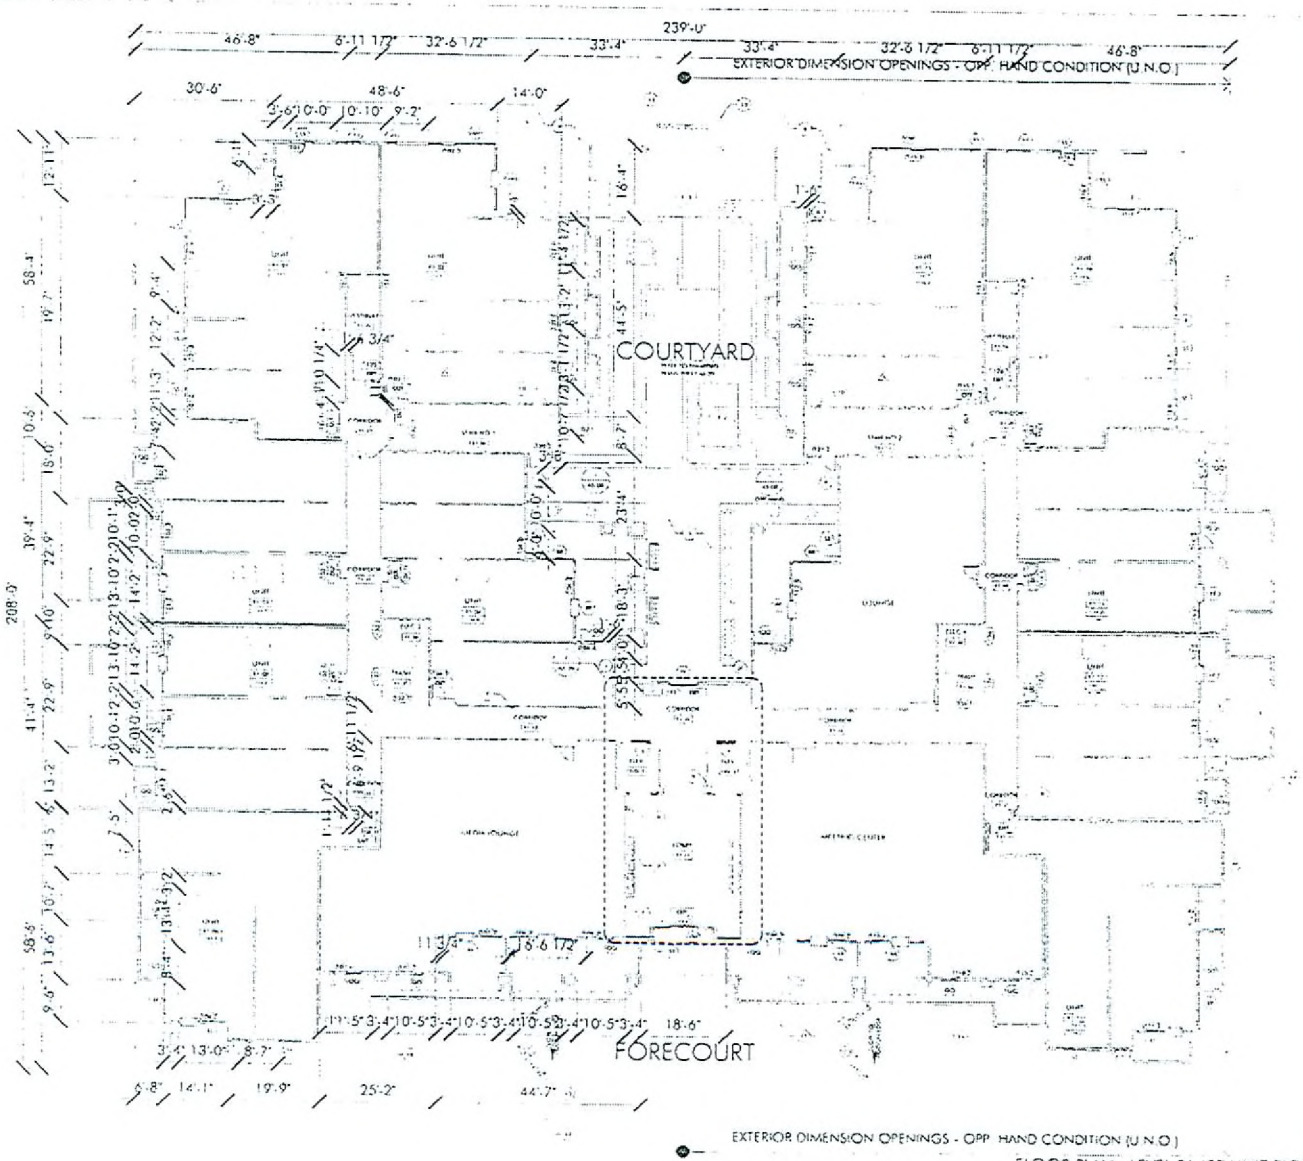

FLOOR PLAN - LEVEL R1 (57 UNIT BLDG.) 1

KEY PLAN

studio11eleven

ECHELON

A 2.11

EOT-33651
04-15-09 CC

RECEIVED
FEB 27 2009