



DEPARTMENT OF PLANNING

STATEMENT OF FINANCIAL INTEREST

Case Number: **SUP-42182** APN: 162-03-115-001 and 002

Name of Property Owner: 305 Las Vegas LLC

Name of Applicant: Barnet Liberman

Name of Representative: APTUS

To the best of your knowledge, does the Mayor or any member of the City Council or Planning Commission have any financial interest in this or any other property with the property owner, applicant, the property owner or applicant's general or limited partners, or an officer of their corporation or limited liability company?

☐ Yes

☒ No

If yes, please indicate the member of the City Council or Planning Commission who is involved and list the name(s) of the person or persons with whom the City Official holds an interest. Also list the Assessor's Parcel Number if the property in which the interest is held is different from the case parcel.

City Official: _____

Partner(s): _____

APN: _____

Signature of Property Owner: _____

Print Name: Barnet L. Liberman

Subscribed and sworn before me

This 16th day of June, 2011

Notary Public in and for said County and State

JANET GRONIERI
Notary Public, State of New York
No. 31-4501747
Qualified in New York County
Commission Expires May 31, 2015



DEPARTMENT OF PLANNING

APPLICATION / PETITION FORM

Application/Petition For: Major Amendment to SUP-20519
Project Address (Location) 330 E. Charleston Boulevard
Project Name Aquarius Apartments Proposed Use Mixed Use
Assessor's Parcel #(s) 162-03-115-001 and 002 Ward # 3-Reese
General Plan: existing MXU proposed n/a Zoning: existing C-2 proposed n/a
Commercial Square Footage 58,000 Floor Area Ratio _____
Gross Acres 2.67 Lots/Units 1,100 Density _____
Additional Information _____

PROPERTY OWNER 305 Las Vegas LLC Contact Barnet Liberman
Address 421 Hudson Street Phone: (212) 243-1320 Fax: (212) 243-7305
City New York State NY Zip 10014
E-mail Address barnetlib@aol.com

APPLICANT Barnet Liberman Contact Barnet Liberman
Address 421 Hudson Street Phone: (212) 243-1320 Fax: (212) 243-7305
City New York State NY Zip 10014
E-mail Address barnetlib@aol.com

REPRESENTATIVE APTUS Contact Kristen Neuman
Address 1200 S. 4th Street Phone: (702) 839-1200 Fax: (702) 839-1213
City Las Vegas State Nevada Zip 89104
E-mail Address kristen@aptusgroup.com

Property Owner Signature*

* An authorized agent may sign in lieu of the property owner for Final Maps, Tentative Maps, and Parcel Maps.

Print Name Barnet L. Liberman

Subscribed and sworn before me

This 16TH day of JUNE, 20 11.

Notary Public in and for said County and State

JANET GRONIERI
Notary Public, State of New York
No. 31-4501747
Qualified in New York County
Commission Expires May 31, 2015

Revised 10/27/08

FOR DEPARTMENT USE ONLY

Case #	<u>SUP-42182</u>
Meeting Date:	<u>8/9/11</u>
Total Fee:	<u>\$1030.00</u>
Date Received:*	<u>6/20/11</u>
Received By:	<u>ASurman</u>

*The application will not be deemed complete until the submitted materials have been reviewed by the Department of Planning for consistency with applicable sections of the Zoning Ordinance.

f:\depot\Application Packet\Application Form.pdf

NOTES



LOCATION MAP

Site and Project Information

[illegible]

SITE PLAN

AS100

177.9 LV Land Partners - Aquarius Residences.

SUP-42182TM
SDR-41600

RECEIVED
JUN 16 2011
City of Las Vegas

JUN 16 2011

City of Las Vegas SDR Submittal 06.16.11

061611

LV Land Partners - Aquarius Residences

Site Development Review

Street and Charleston Boulevard

Las Vegas, Nevada 89104



SITE / GROUND FLOOR PLAN




Copyright © 2011 by APTIS

Copyright 2011 © by
APTIS

200 South 4th Street

Suite 206
35 Vegas, Nevada 89104702.839.1200
702.839.1213

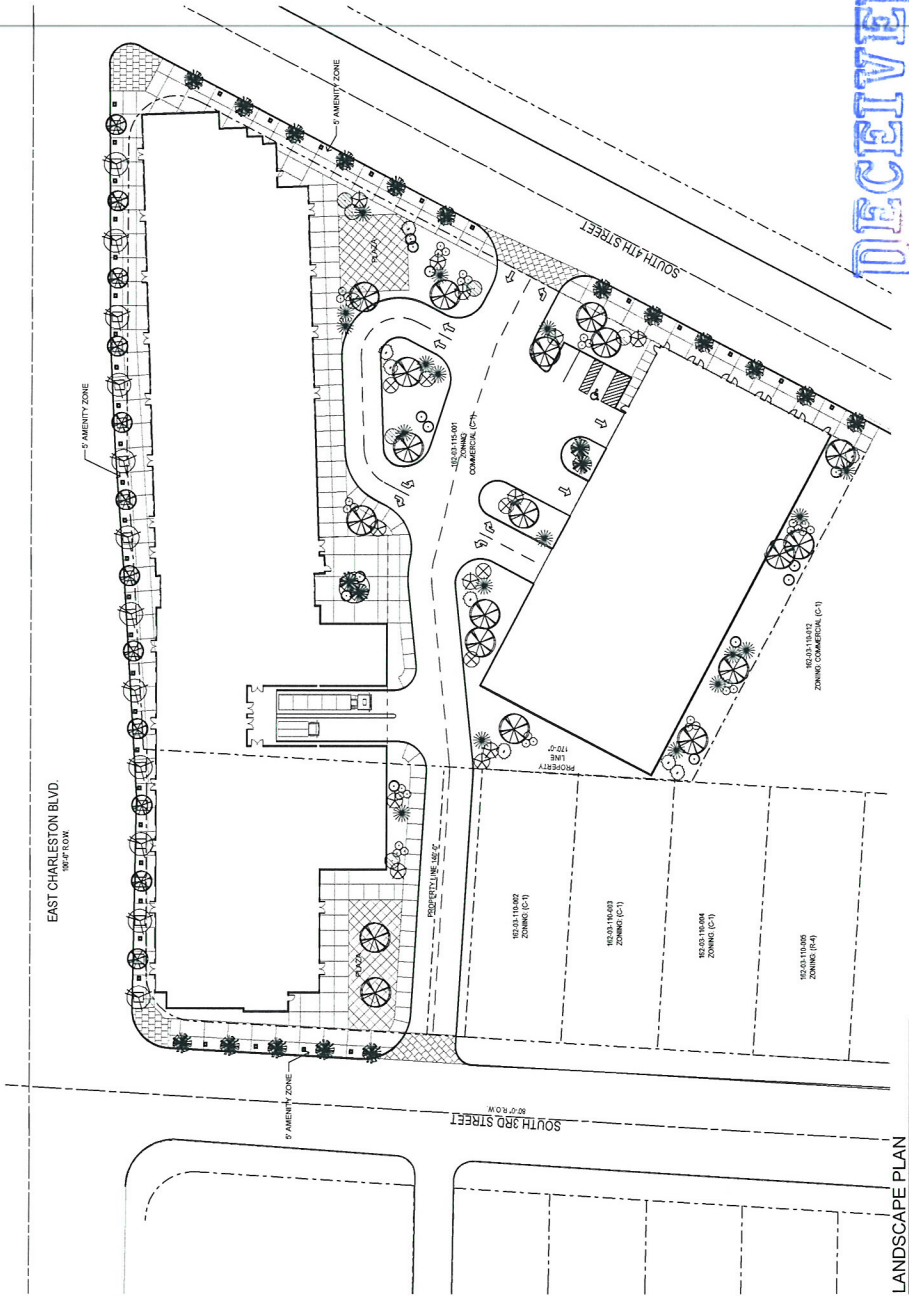



RECEIVED
JUN 16 2011

LANDSCAPE SCHEDULE				
TREES	COMMON NAME	BOTANICAL NAME	SIZE	
	HONEY LOCUST	Prosopis	24" Box	
	SHOESTRING ACACIA	Acacia decurrens	24" Box	
	DEGLUT MOORE DATE PALM	-	24" Box	
SHRUBS				
	TEJAL RANGER	Neocorymbium tinctoria	5 gal	
	GERMANIER	Veronica	5 gal	
	SALVA	Salvia angustifolia	5 gal	
	CHIFFE MYRTLE	-	10 gal	
GROUND COVER				
	DESERT CARPET	Hesperotis perfoliata	5 gal	
	UNIVANIA	Veronica	5 gal	
	TEJAL MIST FOUNTAIN	Neocorymbium tinctoria	5 gal	
	ROCK WILLOW	-	5 gal	
ROCK WILLOW				
	30" CRUSHED GRANITE	TO BE SELECTED BY MANUFACTURERS STD	MIN. 2" DEEP	
	1/4" MINUS GRANITE	TO BE SELECTED BY MANUFACTURERS STD	MIN. 2" DEEP	


LANDSCAPE PLAN
LI00
SUP-42182
SDR-41600

LV Land Partners - Aquarius Residences
Site Development Review
3rd Street and Charleston Boulevard
Las Vegas, Nevada 89104

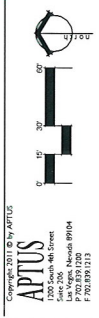


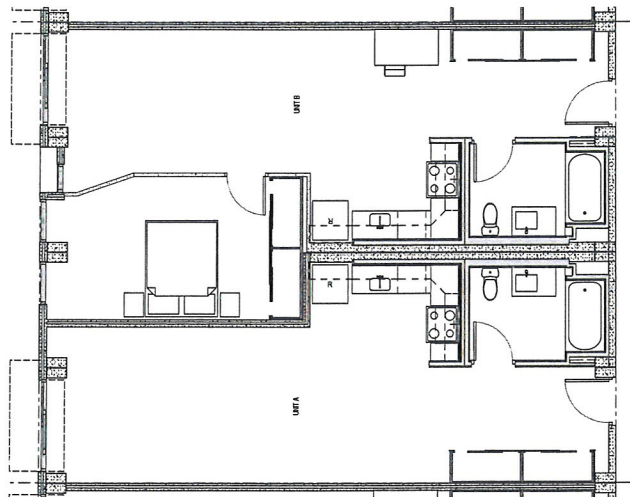

UNIT A-STUDIO & UNIT B-1 B.R.

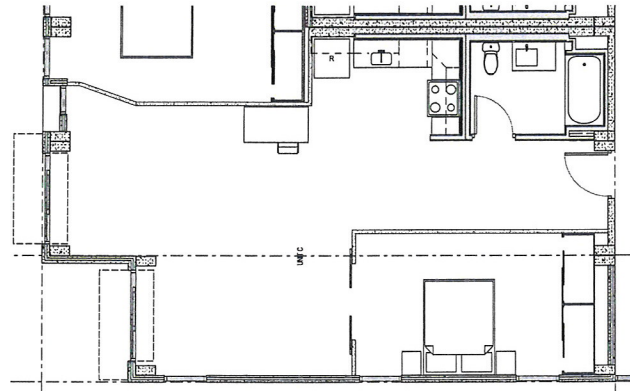

UNIT C-1 B.R.

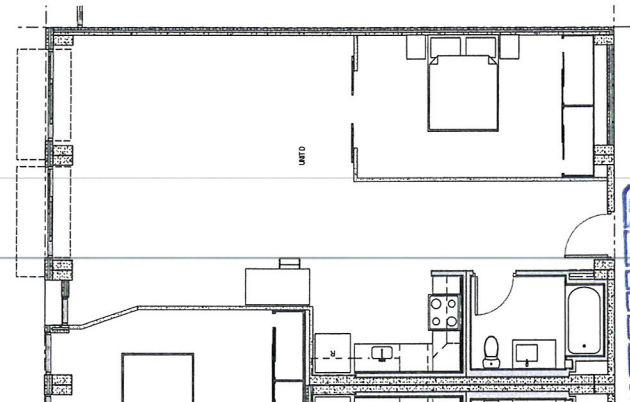

UNIT D-1 B.R.

DECEMBER

JUN 10 2011

LV Land Partners - Aquarius Residences

Site Development Review

3rd Street and Charleston Boulevard
Las Vegas, Nevada 89104

UNIT PLANS


A101

SUP-42182


SDR-41600

Copyright 2011 © by APTUS
APTUS
Architectural Planning & Design
3400 S. Durango Avenue
Las Vegas, Nevada 89146
P 702.879.1200
F 702.879.1213



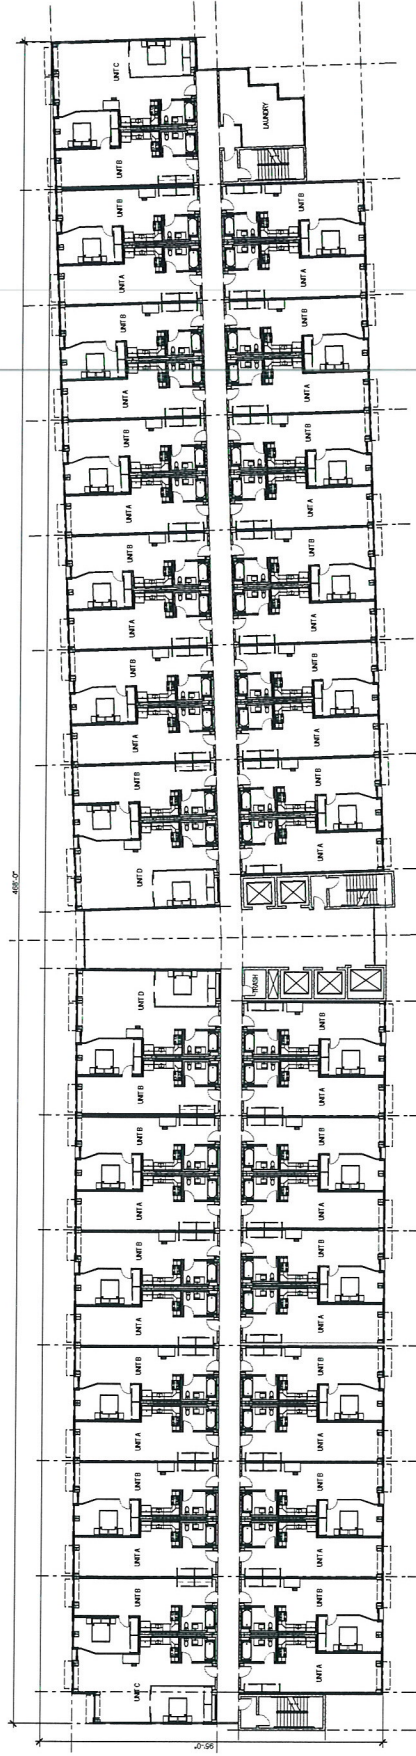

TYPICAL FLOOR PLATE (3RD-24TH)
1/16" = 1'-0"

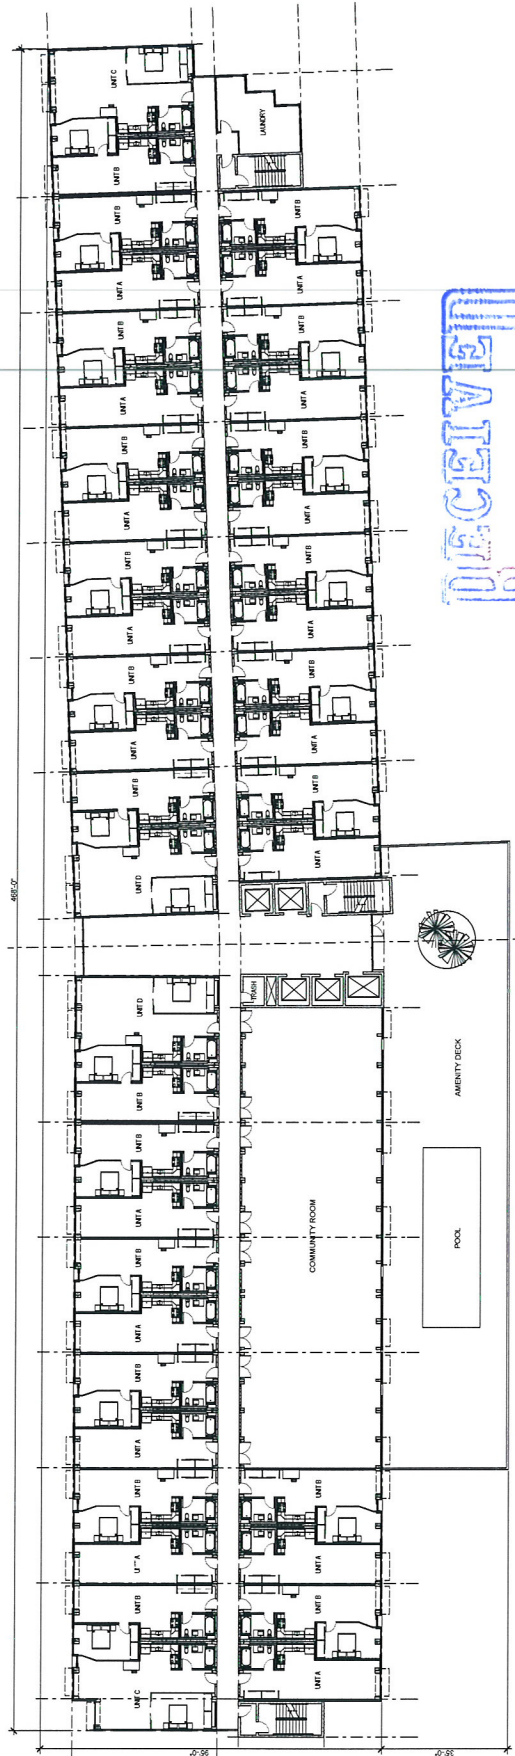

SECOND FLOOR PLAN
1/16" = 1'-0"

RECEIVED
JUN 16 2011

SECOND FLOOR
PLAN & TYPICAL
FLOOR PLATE

A100


SUP-42182
SDR-41600

City of Las Vegas SDR Submittal 06.16.11

LV Land Partners - Aquarius Residences
Site Development Review
3rd Street and Charleston Boulevard
Las Vegas, Nevada 89104



Copyright 2011 by APTUS
APTUS
1200 South 4th Street
Las Vegas, Nevada 89104
F 702.899.1313

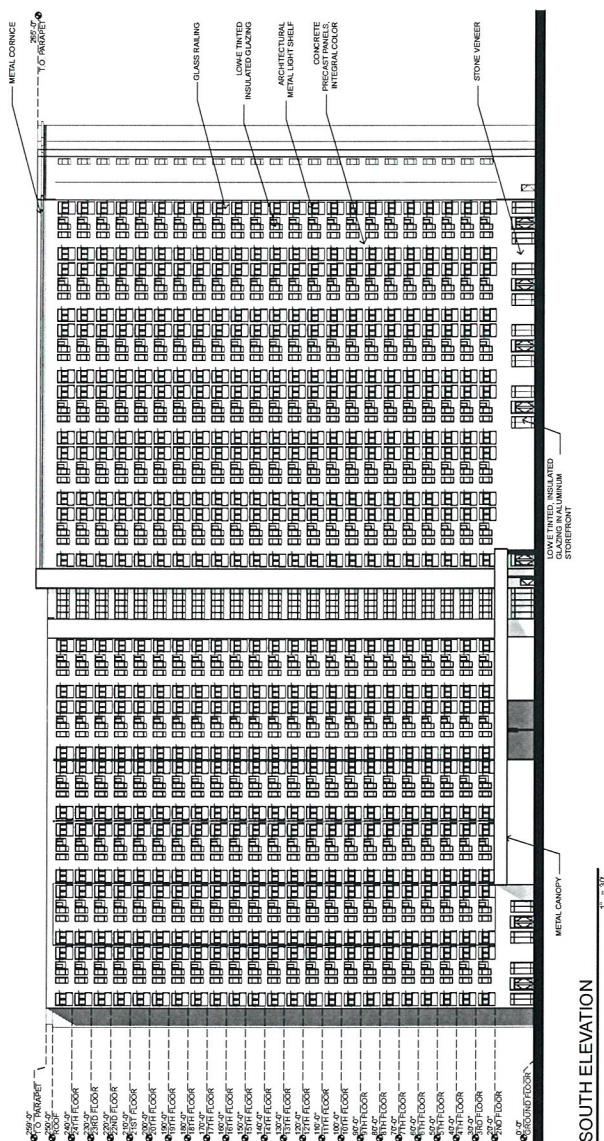


SOUTH ELEVATION

WEST ELEVATION

LV Land Partners - Aquarius Residences
 Site Development Review
 3rd Street and Charleston Boulevard
 Las Vegas, Nevada 89104


ELEVATIONS
SUP-42182
SDR-41600


RECEIVED
 JUN 16 2011

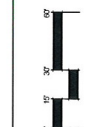


Copyright © 2011 by APTUS
APTUS
 2000 S. 4th Street
 Las Vegas, Nevada 89104
 702.898.1213

City of Las Vegas, SDR Submittal
 06/16/11

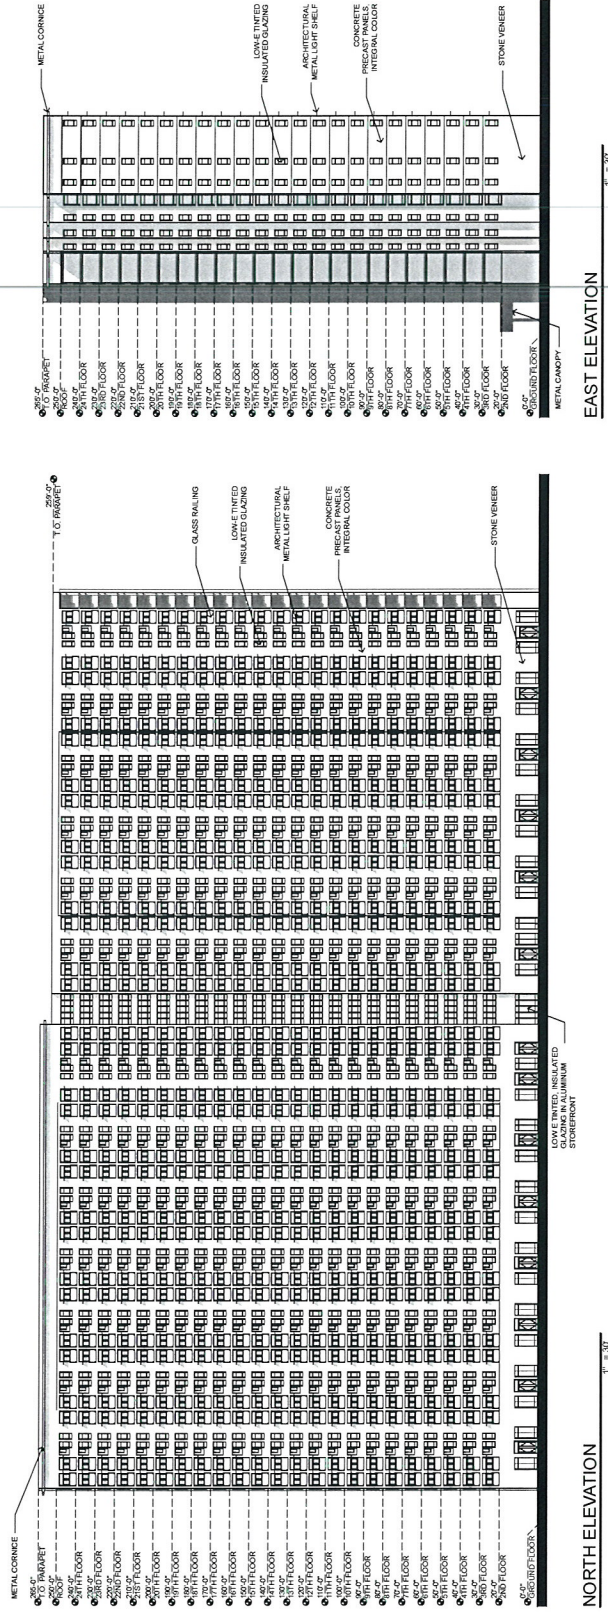


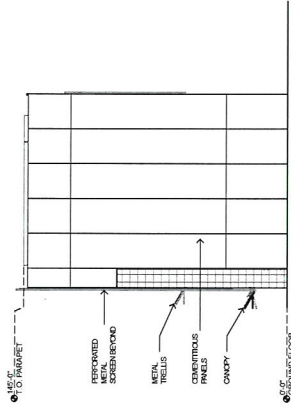


WEST ELEVATION

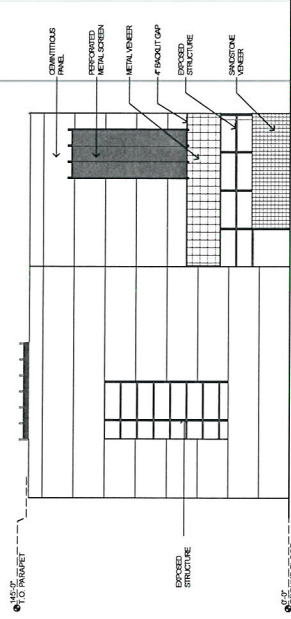

SOUTH ELEVATION

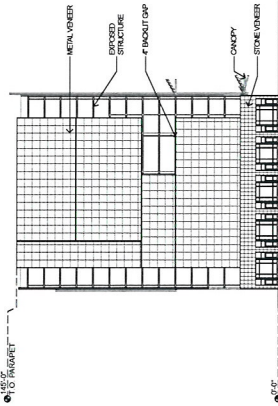

EAST ELEVATION

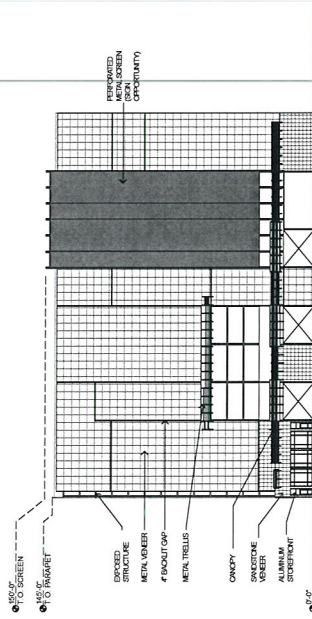

NORTH ELEVATION

RECEIVED
JUN 16 2011
City of Las Vegas - CDG Submittal


GARAGE
ELEVATIONS

A202

SUP-42182

SDR-41600

LV Land Partners - Aquarius Residences
Site Development Review
3rd Street and Charleston Boulevard
Las Vegas, Nevada 89104

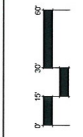

Copyright 2011 © by APTUS
APTUS
1000 South Main Street, Suite 200
Las Vegas, Nevada 89104
P 702.895.1213