



DEPARTMENT OF PLANNING

STATEMENT OF FINANCIAL INTEREST

Case Number: TMP-53058 APN: See attached.

Name of Property Owner: East of 95 LLC

Name of Applicant: Ninety Five Management, L.L.C.

Name of Representative: Slater Hanifan Group

To the best of your knowledge, does the Mayor or any member of the City Council or Planning Commission have any financial interest in this or any other property with the property owner, applicant, the property owner or applicant's general or limited partners, or an officer of their corporation or limited liability company?

☐ Yes

☒ No

If yes, please indicate the member of the City Council or Planning Commission who is involved and list the name(s) of the person or persons with whom the City Official holds an interest. Also list the Assessor's Parcel Number if the property in which the interest is held is different from the case parcel.

City Official: _____

Partner(s): _____

APN: _____
Ninety Five Management, L.L.C., a Nevada limited liability company in its capacity as authorized Manager of KAG Property LLC, a Delaware limited liability company on behalf of East of 95 LLC

Signature of Property Owner: _____


Print Name: Marc Bolduc, as Authorized Signatory

Subscribed and sworn before me

This 14th day of February, 2014

Amanda Grabenweiser

Notary Public in and for said County and State

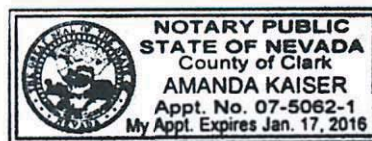



DEPARTMENT OF PLANNING

STATEMENT OF FINANCIAL INTEREST

Case Number: TMP-53058 APN: See attached.

Name of Property Owner: Eastland LLC

Name of Applicant: Ninety Five Management, L.L.C.

Name of Representative: Slater Hanifan Group

To the best of your knowledge, does the Mayor or any member of the City Council or Planning Commission have any financial interest in this or any other property with the property owner, applicant, the property owner or applicant's general or limited partners, or an officer of their corporation or limited liability company?

☐ Yes

☒ No

If yes, please indicate the member of the City Council or Planning Commission who is involved and list the name(s) of the person or persons with whom the City Official holds an interest. Also list the Assessor's Parcel Number if the property in which the interest is held is different from the case parcel.

City Official: _____

Partner(s): _____

APN: _____

Ninety Five Management, L.L.C., a Nevada limited liability company in its capacity as authorized Manager of KAG Property LLC, a Delaware limited liability company on behalf of Eastland LLC

Signature of Property Owner: 


Print Name: Marc Bolduc, as Authorized Signatory

Subscribed and sworn before me

This 14th day of February, 2014

Amanda Graham nee Kain

Notary Public in and for said County and State

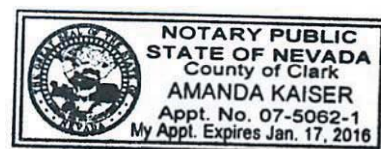



DEPARTMENT OF PLANNING

STATEMENT OF FINANCIAL INTEREST

Case Number: TMP-53058 APN: See attached.

Name of Property Owner: G Land LLC

Name of Applicant: Ninety Five Management, L.L.C.

Name of Representative: Slater Hanifan Group

To the best of your knowledge, does the Mayor or any member of the City Council or Planning Commission have any financial interest in this or any other property with the property owner, applicant, the property owner or applicant's general or limited partners, or an officer of their corporation or limited liability company?

☐ Yes

☒ No


If yes, please indicate the member of the City Council or Planning Commission who is involved and list the name(s) of the person or persons with whom the City Official holds an interest. Also list the Assessor's Parcel Number if the property in which the interest is held is different from the case parcel.

City Official: _____

Partner(s): _____

APN: _____


Ninety Five Management, L.L.C., a Nevada limited liability company in its capacity as authorized Manager of KAG Property LLC, a Delaware limited liability company on behalf of G Land LLC

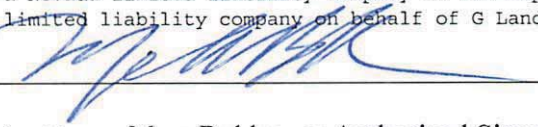
Signature of Property Owner: 

Print Name: Marc Bolduc, as Authorized Signatory

Subscribed and sworn before me

This 14th day of February, 2014

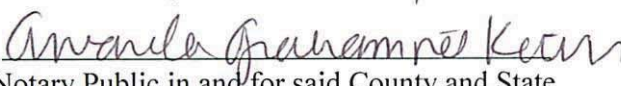
Notary Public in and for said County and State

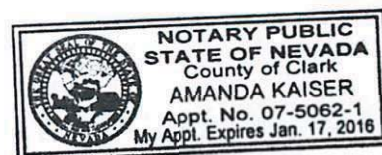



DEPARTMENT OF PLANNING

STATEMENT OF FINANCIAL INTEREST

Case Number: TMP-53058 APN: See attached.

Name of Property Owner: KAG Development South LLC

Name of Applicant: Ninety Five Management, L.L.C.

Name of Representative: Slater Hanifan Group

To the best of your knowledge, does the Mayor or any member of the City Council or Planning Commission have any financial interest in this or any other property with the property owner, applicant, the property owner or applicant's general or limited partners, or an officer of their corporation or limited liability company?

☐ Yes

☒ No

If yes, please indicate the member of the City Council or Planning Commission who is involved and list the name(s) of the person or persons with whom the City Official holds an interest. Also list the Assessor's Parcel Number if the property in which the interest is held is different from the case parcel.

City Official: _____

Partner(s): _____

APN: _____

Ninety Five Management, L.L.C., a Nevada limited liability company in its capacity as authorized Manager of KAG Property LLC, a Delaware limited liability company on behalf of KAG Development South LLC


Signature of Property Owner: _____

Print Name: Marc Bolduc, as Authorized Signatory

Subscribed and sworn before me

This 14th day of February, 2014

Amanda Graham ne Kaim
Notary Public in and for said County and State

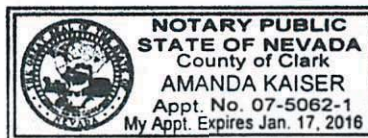



DEPARTMENT OF PLANNING

STATEMENT OF FINANCIAL INTEREST

Case Number: TMP-53058 APN: See attached.

Name of Property Owner: MF Land LLC

Name of Applicant: Ninety Five Management, L.L.C.

Name of Representative: Slater Hanifan Group

To the best of your knowledge, does the Mayor or any member of the City Council or Planning Commission have any financial interest in this or any other property with the property owner, applicant, the property owner or applicant's general or limited partners, or an officer of their corporation or limited liability company?

☐ Yes

☒ No

If yes, please indicate the member of the City Council or Planning Commission who is involved and list the name(s) of the person or persons with whom the City Official holds an interest. Also list the Assessor's Parcel Number if the property in which the interest is held is different from the case parcel.

City Official: _____

Partner(s): _____

APN: _____

Ninety Five Management, L.L.C., a Nevada limited liability company in its capacity as authorized Manager of KAG Property LLC, a Delaware limited liability company on behalf of MF Land LLC


Signature of Property Owner: _____

Print Name: Marc Bolduc, as Authorized Signatory

Subscribed and sworn before me

This 14th day of February, 2014

Amanda Graham Kaiser
Notary Public in and for said County and State

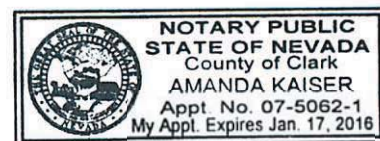



DEPARTMENT OF PLANNING

STATEMENT OF FINANCIAL INTEREST

Case Number: TMP-53058 APN: See attached.

Name of Property Owner: Northland LLC

Name of Applicant: Ninety Five Management, L.L.C.

Name of Representative: Slater Hanifan Group

To the best of your knowledge, does the Mayor or any member of the City Council or Planning Commission have any financial interest in this or any other property with the property owner, applicant, the property owner or applicant's general or limited partners, or an officer of their corporation or limited liability company?

☐ Yes


☒ No

If yes, please indicate the member of the City Council or Planning Commission who is involved and list the name(s) of the person or persons with whom the City Official holds an interest. Also list the Assessor's Parcel Number if the property in which the interest is held is different from the case parcel.

City Official: _____

Partner(s): _____


APN: _____
Ninety Five Management, L.L.C., a Nevada limited liability company in its capacity as authorized Manager of KAG Property LLC, a Delaware limited liability company on behalf of Northland LLC

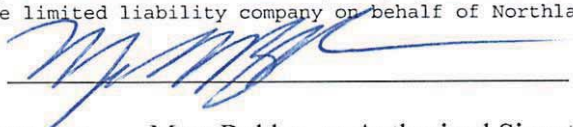Signature of Property Owner: 

Print Name: Marc Bolduc, as Authorized Signatory

Subscribed and sworn before me

This 14th day of February, 2014
Amanda Graham ReKam
Notary Public in and for said County and State

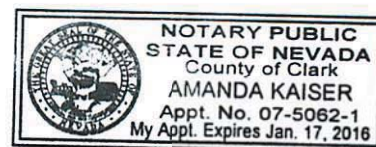



DEPARTMENT OF PLANNING

STATEMENT OF FINANCIAL INTEREST

Case Number: TMP-53058 APN: See attached.

Name of Property Owner: Section 12 LLC

Name of Applicant: Ninety Five Management, L.L.C.

Name of Representative: Slater Hanifan Group

To the best of your knowledge, does the Mayor or any member of the City Council or Planning Commission have any financial interest in this or any other property with the property owner, applicant, the property owner or applicant's general or limited partners, or an officer of their corporation or limited liability company?

☐ Yes


☒ No

If yes, please indicate the member of the City Council or Planning Commission who is involved and list the name(s) of the person or persons with whom the City Official holds an interest. Also list the Assessor's Parcel Number if the property in which the interest is held is different from the case parcel.

City Official: _____

Partner(s): _____


APN: _____
Ninety Five Management, L.L.C., a Nevada limited liability company in its capacity as authorized Manager of KAG Property LLC, a Delaware limited liability company on behalf of Section 12 LLC

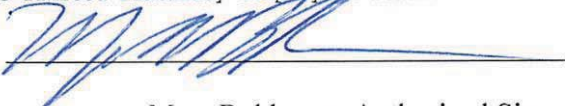Signature of Property Owner: 

Print Name: Marc Bolduc, as Authorized Signatory

Subscribed and sworn before me

This 14th day of February, 2014
Amanda Graham Kaiser
Notary Public in and for said County and State

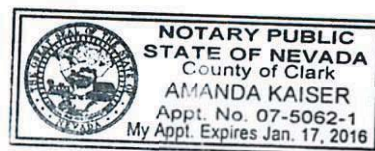



DEPARTMENT OF PLANNING

APPLICATION / PETITION FORM

Application/Petition For: Tentative Map
 Project Address (Location) Iron Mountain/Fort Apache
 Project Name Skye Canyon Phase 1 Proposed Use _____
 Assessor's Parcel #(s) See attached. Ward # _____
 General Plan: existing _____ proposed _____ Zoning: existing _____ proposed _____
 Commercial Square Footage _____ Floor Area Ratio _____
 Gross Acres 669 Lots/Units _____ Density _____
 Additional Information _____

PROPERTY OWNER East of 95 LLC Contact Marc Bolduc
 Address 11411 Southern Highlands Parkway # 300 Phone: (702) 220-6565 Fax: _____
 City Las Vegas State Nevada Zip 89141
 E-mail Address mbolduc@olympiacompanies.com

APPLICANT Ninety Five Management, L.L.C. Contact Marc Bolduc
 Address 11411 Southern Highlands Parkway # 300 Phone: (702) 220-6565 Fax: _____
 City Las Vegas State Nevada Zip 89141
 E-mail Address mbolduc@olympiacompanies.com

REPRESENTATIVE Slater Hanifan Group Contact Chelsea Peltier
 Address 5740 S. Arville St. # 216 Phone: (702) 284-5300 Fax: (702) 284-5399
 City Las Vegas State Nevada Zip 89118
 E-mail Address cpeltier@shg-inc.com

I certify that I am the applicant and that the information submitted with this application is true and accurate to the best of my knowledge and belief. I understand that the City is not responsible for inaccuracies in information presented, and that inaccuracies, false information or incomplete application may cause the application to be rejected. I further certify that I am the owner or purchaser (or option holder) of the property involved in this application, or the lessee or agent fully authorized by the owner to make this submission, as indicated by the owner's signature below.

Ninety Five Management, L.L.C., a Nevada limited liability company in its capacity as authorized Manager of KAG Property LLC, a Delaware limited liability company on behalf of East of 95 LLC

By: Marc Bolduc
 Marc Bolduc, Authorized Signatory


Subscribed and sworn before me

This 14th day of February, 2014.

Amanda Graham Kaiser

Notary Public in and for said County and State

Revised 10/27/08

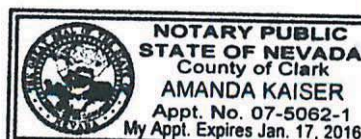

FOR DEPARTMENT USE ONLY

Case # TMP-53058
 Meeting Date: 04/08/14 PC
 Total Fee: _____
 Date Received: *
 Received By: _____

*The application will not be deemed complete until the submitted materials have been reviewed by the Department of Planning for consistency with applicable sections of the Zoning Ordinance.

f:\depot\Application Packet\Application Form.pdf



DEPARTMENT OF PLANNING

APPLICATION / PETITION FORM

Application/Petition For: Tentative Map
 Project Address (Location) Log Cabin/Fort Apache
 Project Name Skye Canyon Phase 1 Proposed Use _____
 Assessor's Parcel #(s) See attached. Ward # _____
 General Plan: existing _____ proposed _____ Zoning: existing _____ proposed _____
 Commercial Square Footage _____ Floor Area Ratio _____
 Gross Acres 669 Lots/Units _____ Density _____
 Additional Information _____

PROPERTY OWNER Eastland LLC Contact Marc Bolduc
 Address 11411 Southern Highlands Parkway # 300 Phone: (702) 220-6565 Fax: _____
 City Las Vegas State Nevada Zip 89141
 E-mail Address mbolduc@olympiacompanies.com

APPLICANT Ninety Five Management, L.L.C. Contact Marc Bolduc
 Address 11411 Southern Highlands Parkway # 300 Phone: (702) 220-6565 Fax: _____
 City Las Vegas State Nevada Zip 89141
 E-mail Address mbolduc@olympiacompanies.com

REPRESENTATIVE Slater Hanifan Group Contact Chelsea Peltier
 Address 5740 S. Arville St. # 216 Phone: (702) 284-5300 Fax: (702) 284-5399
 City Las Vegas State Nevada Zip 89118
 E-mail Address cpeltier@shg-inc.com

I certify that I am the applicant and that the information submitted with this application is true and accurate to the best of my knowledge and belief. I understand that the City is not responsible for inaccuracies in information presented, and that inaccuracies, false information or incomplete application may cause the application to be rejected. I further certify that I am the owner or purchaser (or option holder) of the property involved in this application, or the lessee or agent fully authorized by the owner to make this submission, as indicated by the owner's signature below. Ninety Five Management, L.L.C., a Nevada limited liability company in its capacity as authorized Manager of KAG Property LLC, a Delaware limited liability company on behalf of Eastland LLC

By: [Signature]
 Marc Bolduc, Authorized Signatory


Subscribed and sworn before me

This 14th day of February, 20 14.

Amanda Graham nee Kaiser

Notary Public in and for said County and State

Revised 10/27/08

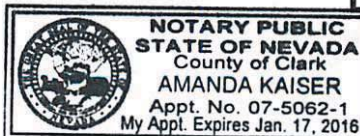

FOR DEPARTMENT USE ONLY

Case # TMP-53058

Meeting Date: 04/08/14 PC

Total Fee: _____

Date Received: *

Received By: _____

The application will not be deemed complete until the submitted materials have been reviewed by the Department of Planning for consistency with applicable sections of the Zoning Ordinance.

depot\Application Packet\Application Form.pdf



DEPARTMENT OF PLANNING

APPLICATION / PETITION FORM

Application/Petition For: Tentative Map
 Project Address (Location) 195/Kyle Canyon
 Project Name Skye Canyon Phase 1 Proposed Use _____
 Assessor's Parcel #(s) See attached. Ward # _____
 General Plan: existing _____ proposed _____ Zoning: existing _____ proposed _____
 Commercial Square Footage _____ Floor Area Ratio _____
 Gross Acres 669 Lots/Units _____ Density _____
 Additional Information _____

PROPERTY OWNER G Land LLC Contact Marc Bolduc
 Address 11411 Southern Highlands Parkway # 300 Phone: (702) 220-6565 Fax: _____
 City Las Vegas State Nevada Zip 89141
 E-mail Address mbolduc@olympiacompanies.com

APPLICANT Ninety Five Management, L.L.C. Contact Marc Bolduc
 Address 11411 Southern Highlands Parkway # 300 Phone: (702) 220-6565 Fax: _____
 City Las Vegas State Nevada Zip 89141
 E-mail Address mbolduc@olympiacompanies.com

REPRESENTATIVE Slater Hanifan Group Contact Chelsea Peltier
 Address 5740 S. Arville St. # 216 Phone: (702) 284-5300 Fax: (702) 284-5399
 City Las Vegas State Nevada Zip 89118
 E-mail Address cpeltier@shg-inc.com

I certify that I am the applicant and that the information submitted with this application is true and accurate to the best of my knowledge and belief. I understand that the City is not responsible for inaccuracies in information presented, and that inaccuracies, false information or incomplete application may cause the application to be rejected. I further certify that I am the owner or purchaser (or option holder) of the property involved in this application, or the lessee or agent fully authorized by the owner to make this submission, as indicated by the owner's signature below.

Ninety Five Management, L.L.C., a Nevada limited liability company in its capacity as authorized Manager of KAG Property LLC, a Delaware limited liability company on behalf of G Land LLC


By: [Signature]
 Marc Bolduc, Authorized Signatory

Subscribed and sworn before me

This 14th day of February, 2014.
Amanda Graham neo Kaiser

Notary Public in and for said County and State

Revised 10/27/08

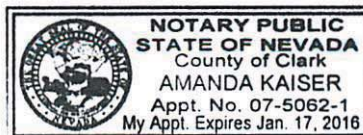

FOR DEPARTMENT USE ONLY

Case # TMP-53058
 Meeting Date: 04/08/14 PC
 Total Fee: _____
 Date Received:* _____
 Received By: _____

*The application will not be deemed complete until the submitted materials have been reviewed by the Department of Planning for consistency with applicable sections of the Zoning Ordinance.

PRJ-52973
 02/20/14
 f:\depot\application Packet\Application Form.pdf



DEPARTMENT OF PLANNING

APPLICATION / PETITION FORM

Application/Petition For: Tentative Map
 Project Address (Location) 195/Kyle Canyon
 Project Name Skye Canyon Phase 1 Proposed Use _____
 Assessor's Parcel #(s) See attached. Ward # _____
 General Plan: existing _____ proposed _____ Zoning: existing _____ proposed _____
 Commercial Square Footage _____ Floor Area Ratio _____
 Gross Acres 669 Lots/Units _____ Density _____
 Additional Information _____

PROPERTY OWNER MF Land LLC Contact Marc Bolduc
 Address 11411 Southern Highlands Parkway # 300 Phone: (702) 220-6565 Fax: _____
 City Las Vegas State Nevada Zip 89141
 E-mail Address mbolduc@olympiacompanies.com

APPLICANT Ninety Five Management, L.L.C. Contact Marc Bolduc
 Address 11411 Southern Highlands Parkway # 300 Phone: (702) 220-6565 Fax: _____
 City Las Vegas State Nevada Zip 89141
 E-mail Address mbolduc@olympiacompanies.com

REPRESENTATIVE Slater Hanifan Group Contact Chelsea Peltier
 Address 5740 S. Arville St. # 216 Phone: (702) 284-5300 Fax: (702) 284-5399
 City Las Vegas State Nevada Zip 89118
 E-mail Address cpeltier@shg-inc.com

I certify that I am the applicant and that the information submitted with this application is true and accurate to the best of my knowledge and belief. I understand that the City is not responsible for inaccuracies in information presented, and that inaccuracies, false information or incomplete application may cause the application to be rejected. I further certify that I am the owner or purchaser (or option holder) of the property involved in this application, or the lessee or agent fully authorized by the owner to make this submission, as indicated by the owner's signature below.

Ninety Five Management, L.L.C., a Nevada limited liability company in its capacity as authorized Manager of KAG Property LLC, a Delaware limited liability company on behalf of MF Land LLC

By: [Signature]
 Marc Bolduc, Authorized Signatory


Subscribed and sworn before me

This 14th day of February, 20 14.

Amanda Graham not Kaiser

Notary Public in and for said County and State

Revised 10/27/08

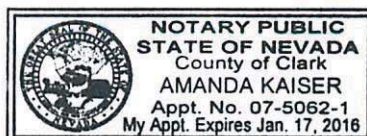

FOR DEPARTMENT USE ONLY

Case # TMP-53058
 Meeting Date: 04/08/14 PC
 Total Fee: _____
 Date Received: * _____
 Received By: _____

*The application will not be deemed complete until the submitted materials have been reviewed by the Department of Planning for consistency with applicable sections of the Zoning Ordinance.

f:\depot\Application Packet\Application Form.pdf



DEPARTMENT OF PLANNING

APPLICATION / PETITION FORM

Application/Petition For: Tentative Map
 Project Address (Location) Log CabinFort Apache
 Project Name Skye Canyon Phase 1 Proposed Use _____
 Assessor's Parcel #(s) See attached. Ward # _____
 General Plan: existing _____ proposed _____ Zoning: existing _____ proposed _____
 Commercial Square Footage _____ Floor Area Ratio _____
 Gross Acres 669 Lots/Units _____ Density _____
 Additional Information _____

PROPERTY OWNER Northland LLC Contact Marc Bolduc
 Address 11411 Southern Highlands Parkway # 300 Phone: (702) 220-6565 Fax: _____
 City Las Vegas State Nevada Zip 89141
 E-mail Address mbolduc@olympiacompanies.com

APPLICANT Ninety Five Management, L.L.C. Contact Marc Bolduc
 Address 11411 Southern Highlands Parkway # 300 Phone: (702) 220-6565 Fax: _____
 City Las Vegas State Nevada Zip 89141
 E-mail Address mbolduc@olympiacompanies.com

REPRESENTATIVE Slater Hanifan Group Contact Chelsea Peltier
 Address 5740 S. Arville St. # 216 Phone: (702) 284-5300 Fax: (702) 284-5399
 City Las Vegas State Nevada Zip 89118
 E-mail Address cpeltier@shg-inc.com

I certify that I am the applicant and that the information submitted with this application is true and accurate to the best of my knowledge and belief. I understand that the City is not responsible for inaccuracies in information presented, and that inaccuracies, false information or incomplete application may cause the application to be rejected. I further certify that I am the owner or purchaser (or option holder) of the property involved in this application, or the lessee or agent fully authorized by the owner to make this submission, as indicated by the owner's signature below.

Ninety Five Management, L.L.C., a Nevada limited liability company in its capacity as authorized Manager of KAG Property LLC, a Delaware limited liability company on behalf of Northland LLC

By: Marc Bolduc
 Marc Bolduc, Authorized Signatory


Subscribed and sworn before me

This 14th day of February, 2014.

Amelia Graham not Kaim

Notary Public in and for said County and State

Revised 10/27/08

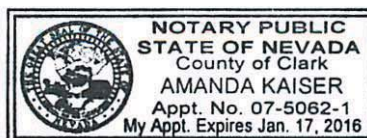

FOR DEPARTMENT USE ONLY

Case # TMP-53058

Meeting Date: 04/08/14 PC

Total Fee: _____

Date Received: *

Received By: _____

*The application will not be deemed complete until the submitted materials have been reviewed by the Department of Planning for consistency with applicable sections of the Zoning Ordinance.

f:\depot\Application Packet\Application Form.pdf



DEPARTMENT OF PLANNING

APPLICATION / PETITION FORM

Application/Petition For: Tentative Map
 Project Address (Location) Hualapai/Grand Teton
 Project Name Skye Canyon Phase 1 Proposed Use _____
 Assessor's Parcel #(s) See attached. Ward # _____
 General Plan: existing _____ proposed _____ Zoning: existing _____ proposed _____
 Commercial Square Footage _____ Floor Area Ratio _____
 Gross Acres 669 Lots/Units _____ Density _____
 Additional Information _____

PROPERTY OWNER Section 12 LLC Contact Marc Bolduc
 Address 11411 Southern Highlands Parkway # 300 Phone: (702) 220-6565 Fax: _____
 City Las Vegas State Nevada Zip 89141
 E-mail Address mbolduc@olympiacompanies.com

APPLICANT Ninety Five Management, L.L.C. Contact Marc Bolduc
 Address 11411 Southern Highlands Parkway # 300 Phone: (702) 220-6565 Fax: _____
 City Las Vegas State Nevada Zip 89141
 E-mail Address mbolduc@olympiacompanies.com

REPRESENTATIVE Slater Hanifan Group Contact Chelsea Peltier
 Address 5740 S. Arville St. # 216 Phone: (702) 284-5300 Fax: (702) 284-5399
 City Las Vegas State Nevada Zip 89118
 E-mail Address cpeltier@shg-inc.com

I certify that I am the applicant and that the information submitted with this application is true and accurate to the best of my knowledge and belief. I understand that the City is not responsible for inaccuracies in information presented, and that inaccuracies, false information or incomplete application may cause the application to be rejected. I further certify that I am the owner or purchaser (or option holder) of the property involved in this application, or the lessee or agent fully authorized by the owner to make this submission, as indicated by the owner's signature below.

Ninety Five Management, L.L.C., a Nevada limited liability company in its capacity as authorized Manager of KAG Property LLC, a Delaware limited liability company on behalf of Section 12 LLC


By: [Signature]
 Marc Bolduc, Authorized Signatory
 Subscribed and sworn before me

This 14th day of February, 20 14.

[Signature]

Notary Public in and for said County and State

Revised 10/27/08

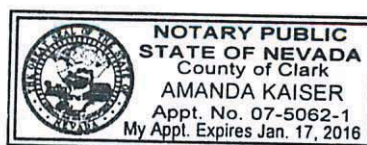

FOR DEPARTMENT USE ONLY

Case # TMP-53058
 Meeting Date 04/08/14 PC
 Total Fee: _____
 Date Received: *
 Received By: _____

*The application will not be deemed complete until the submitted materials have been reviewed by the Department of Planning for consistency with applicable sections of the Zoning Ordinance.

f:\depot\Application Packet\Application Form.pdf



DEPARTMENT OF PLANNING

APPLICATION / PETITION FORM

Application/Petition For: Tentative Map
 Project Address (Location) Horse/Grand Canyon
 Project Name Skye Canyon Phase 1 Proposed Use _____
 Assessor's Parcel #(s) See attached. Ward # _____
 General Plan: existing _____ proposed _____ Zoning: existing _____ proposed _____
 Commercial Square Footage _____ Floor Area Ratio _____
 Gross Acres 669 Lots/Units _____ Density _____
 Additional Information _____

PROPERTY OWNER KAG Development South LLC Contact Marc Bolduc
 Address 11411 Southern Highlands Parkway # 300 Phone: (702) 220-6565 Fax: _____
 City Las Vegas State Nevada Zip 89141
 E-mail Address mbolduc@olympiacompanies.com

APPLICANT Ninety Five Management, L.L.C. Contact Marc Bolduc
 Address 11411 Southern Highlands Parkway # 300 Phone: (702) 220-6565 Fax: _____
 City Las Vegas State Nevada Zip 89141
 E-mail Address mbolduc@olympiacompanies.com

REPRESENTATIVE Slater Hanifan Group Contact Chelsea Peltier
 Address 5740 S. Arville St. # 216 Phone: (702) 284-5300 Fax: (702) 284-5399
 City Las Vegas State Nevada Zip 89118
 E-mail Address cpeltier@shg-inc.com

I certify that I am the applicant and that the information submitted with this application is true and accurate to the best of my knowledge and belief. I understand that the City is not responsible for inaccuracies in information presented, and that inaccuracies, false information or incomplete application may cause the application to be rejected. I further certify that I am the owner or purchaser (or option holder) of the property involved in this application, or the lessee or agent fully authorized by the owner to make this submission, as indicated by the owner's signature below.

Ninety Five Management, L.L.C., a Nevada limited liability company in its capacity as authorized Manager of KAG Property LLC, a Delaware limited liability company on behalf of KAG Development South LLC


By: [Signature]
 Marc Bolduc, Authorized Signatory
 Subscribed and sworn before me

This 14th day of February, 2014.

[Signature]

Notary Public in and for said County and State

Revised 10/27/08

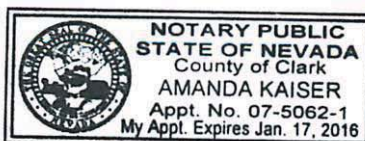

FOR DEPARTMENT USE ONLY

Case # TMP-53058

Meeting Date: 04/08/14 PC

Total Fee:

Date Received:*

Received By:

*The application will not be deemed complete until the submitted materials have been reviewed by the Department of Planning for consistency with applicable sections of the Zoning Ordinance.

F:\depot\Application Packet\Application Form.pdf

Parcel Number	Owner	Acres
126-12-000-001	Section 12 LLC	668.9
125-06-401-001	G Land LLC	42.77
125-06-401-005	M F Land LLC	0.06
125-07-101-005	M F Land LLC	11.57
125-07-101-007	M F Land LLC	63.39
125-07-201-001	M F Land LLC	39.73
125-07-201-003	M F Land LLC	39.18
125-07-301-001	K A G Development South LLC	40.31
125-07-301-002	K A G Development South LLC	41.15
125-07-401-001	K A G Development South LLC	40.7
125-07-401-002	K A G Development South LLC	41.39
125-07-602-005	East of 95 LLC	31.12
125-07-602-001	East of 95 LLC	3.19
125-07-501-005	East of 95 LLC	29.78
125-06-701-001	Eastland LLC	238.14
125-06-301-002	Eastland LLC	3.12 UNDEVELOPABLE
125-06-501-001	Northland LLC	310.95
125-06-101-001	Northland LLC	5
		1650.45

NO.	DESCRIPTION	DATE	BY	APP.

NINETY-FIVE MANAGEMENT LLC
SKYE CANYON
PARENT TENTATIVE MAP


DATE: 2/19/2014
DRAWN BY: BTM
DESIGNED BY: JAS
CHECKED BY: JAS
PROJECT NO.:
OLY1401.001





2
SHEET 2 OF 31

PRJ-52975
03/18/14

TMP-53058 - REVISED

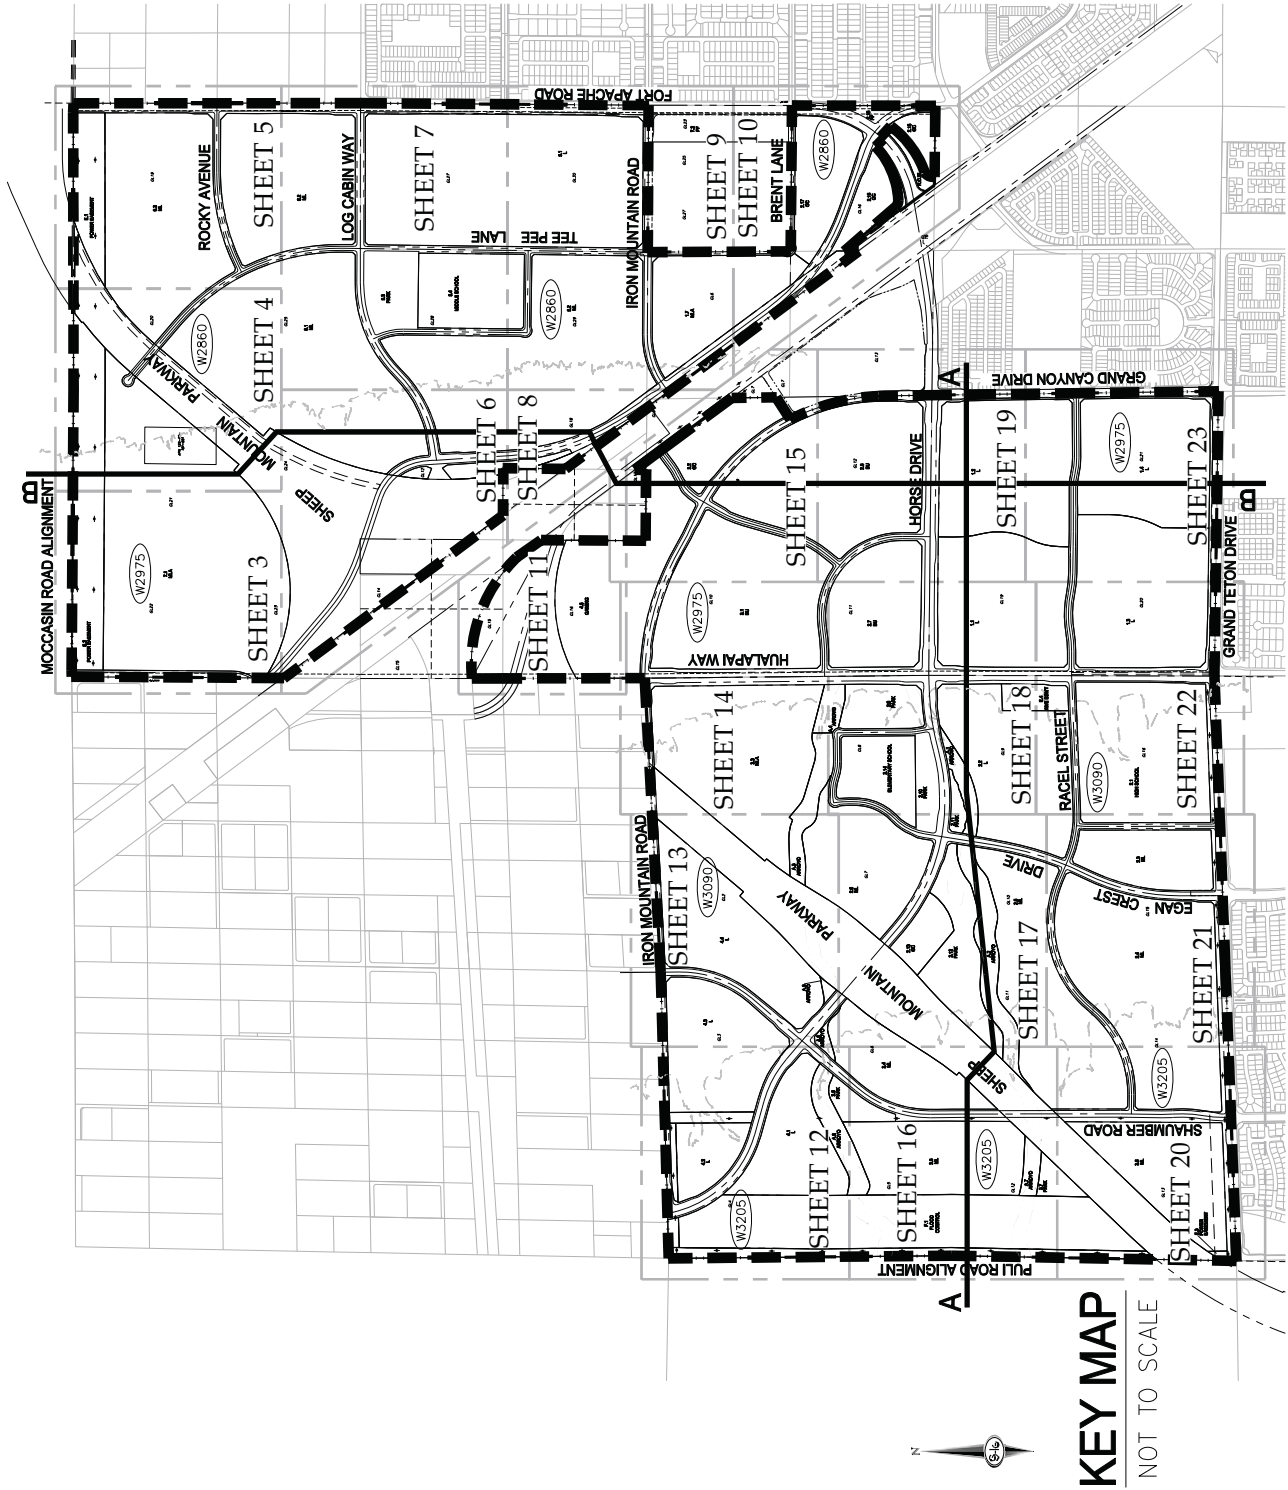

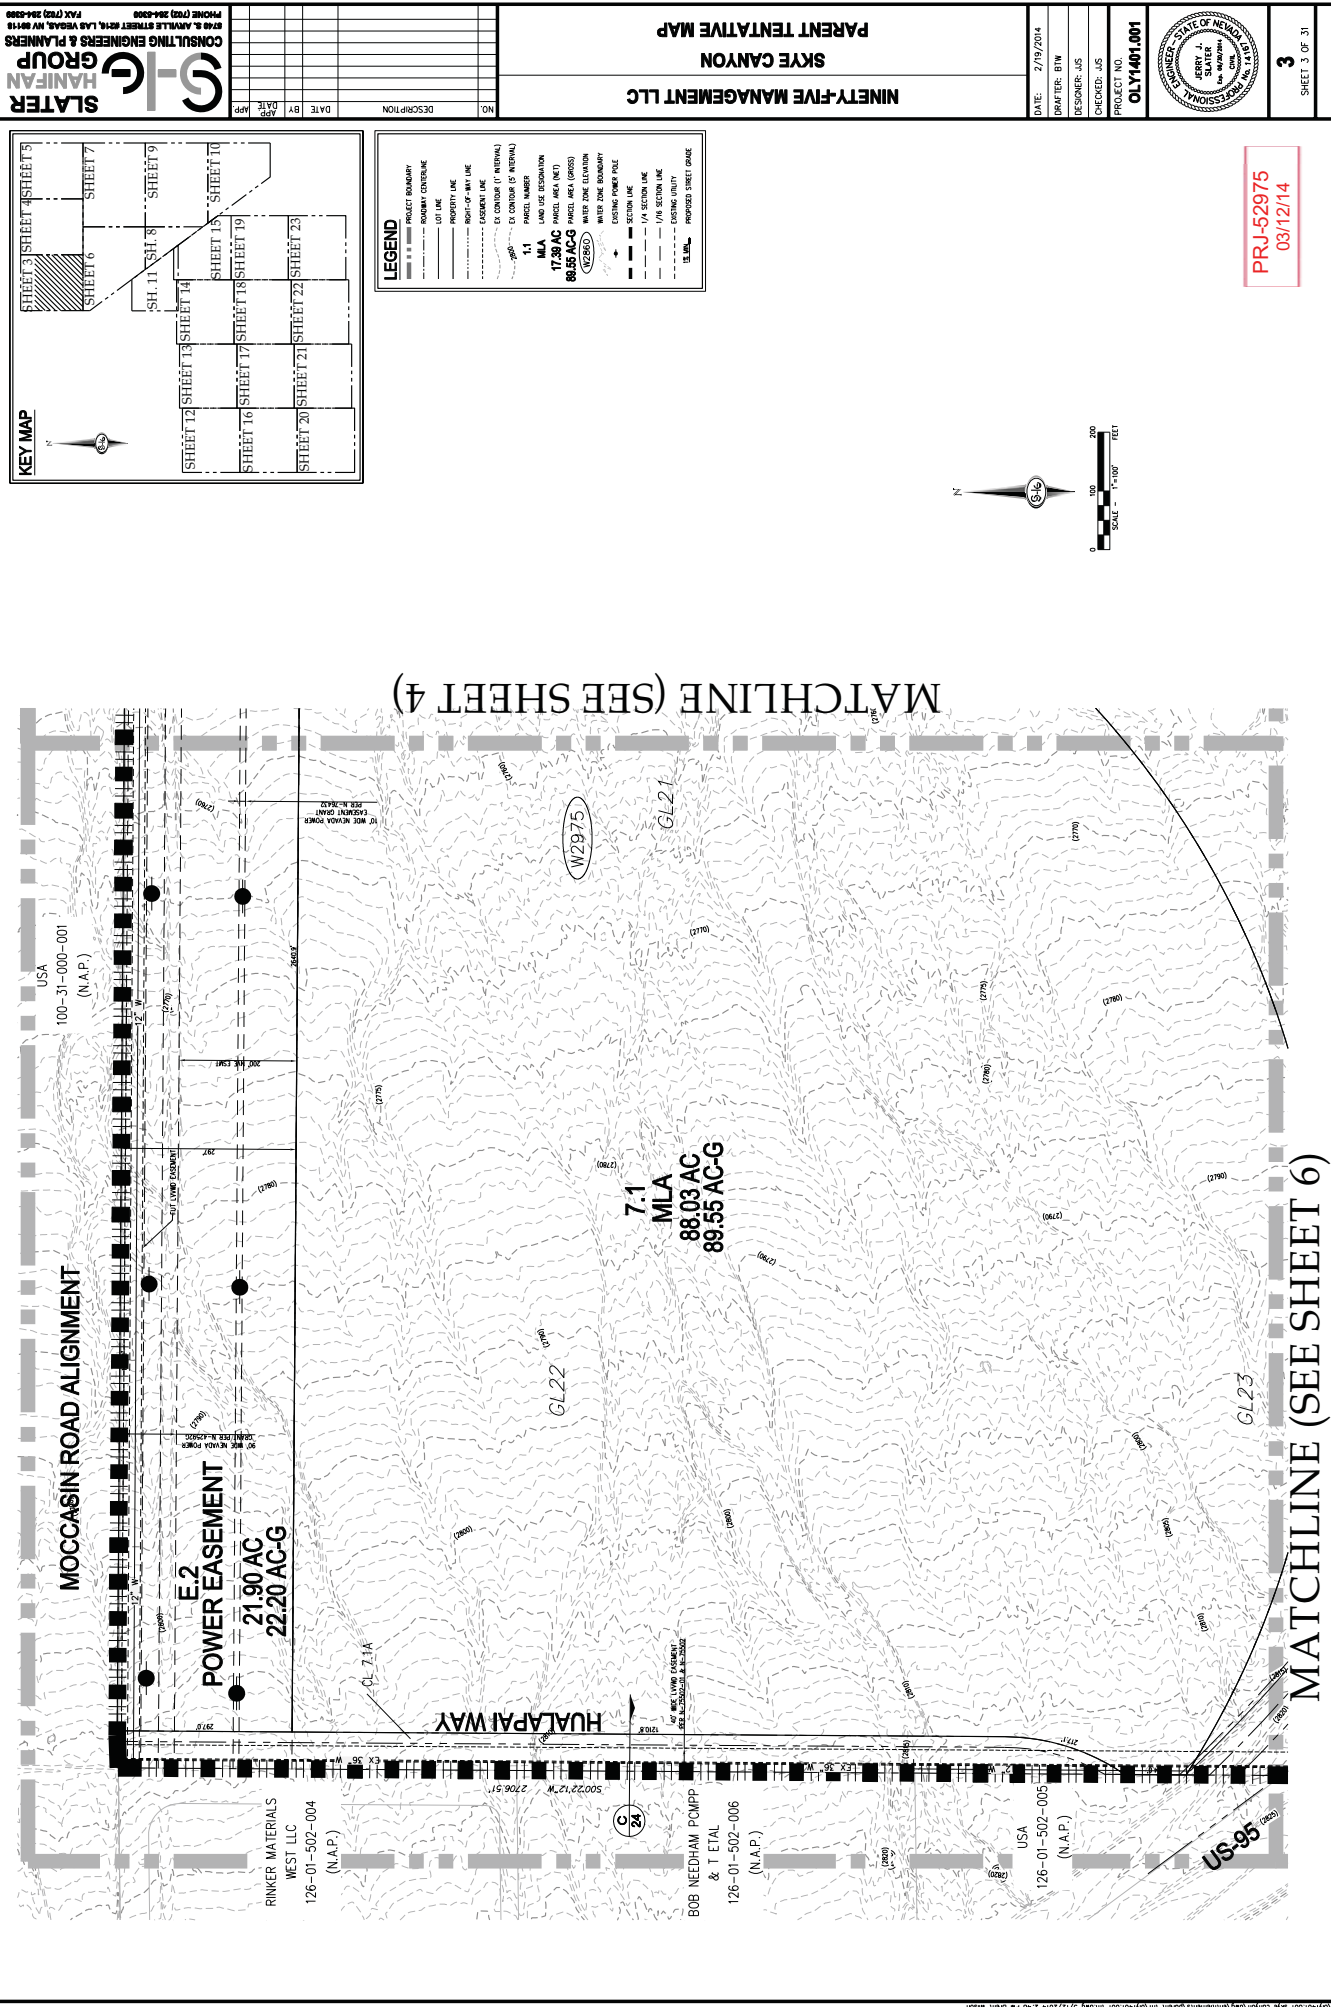

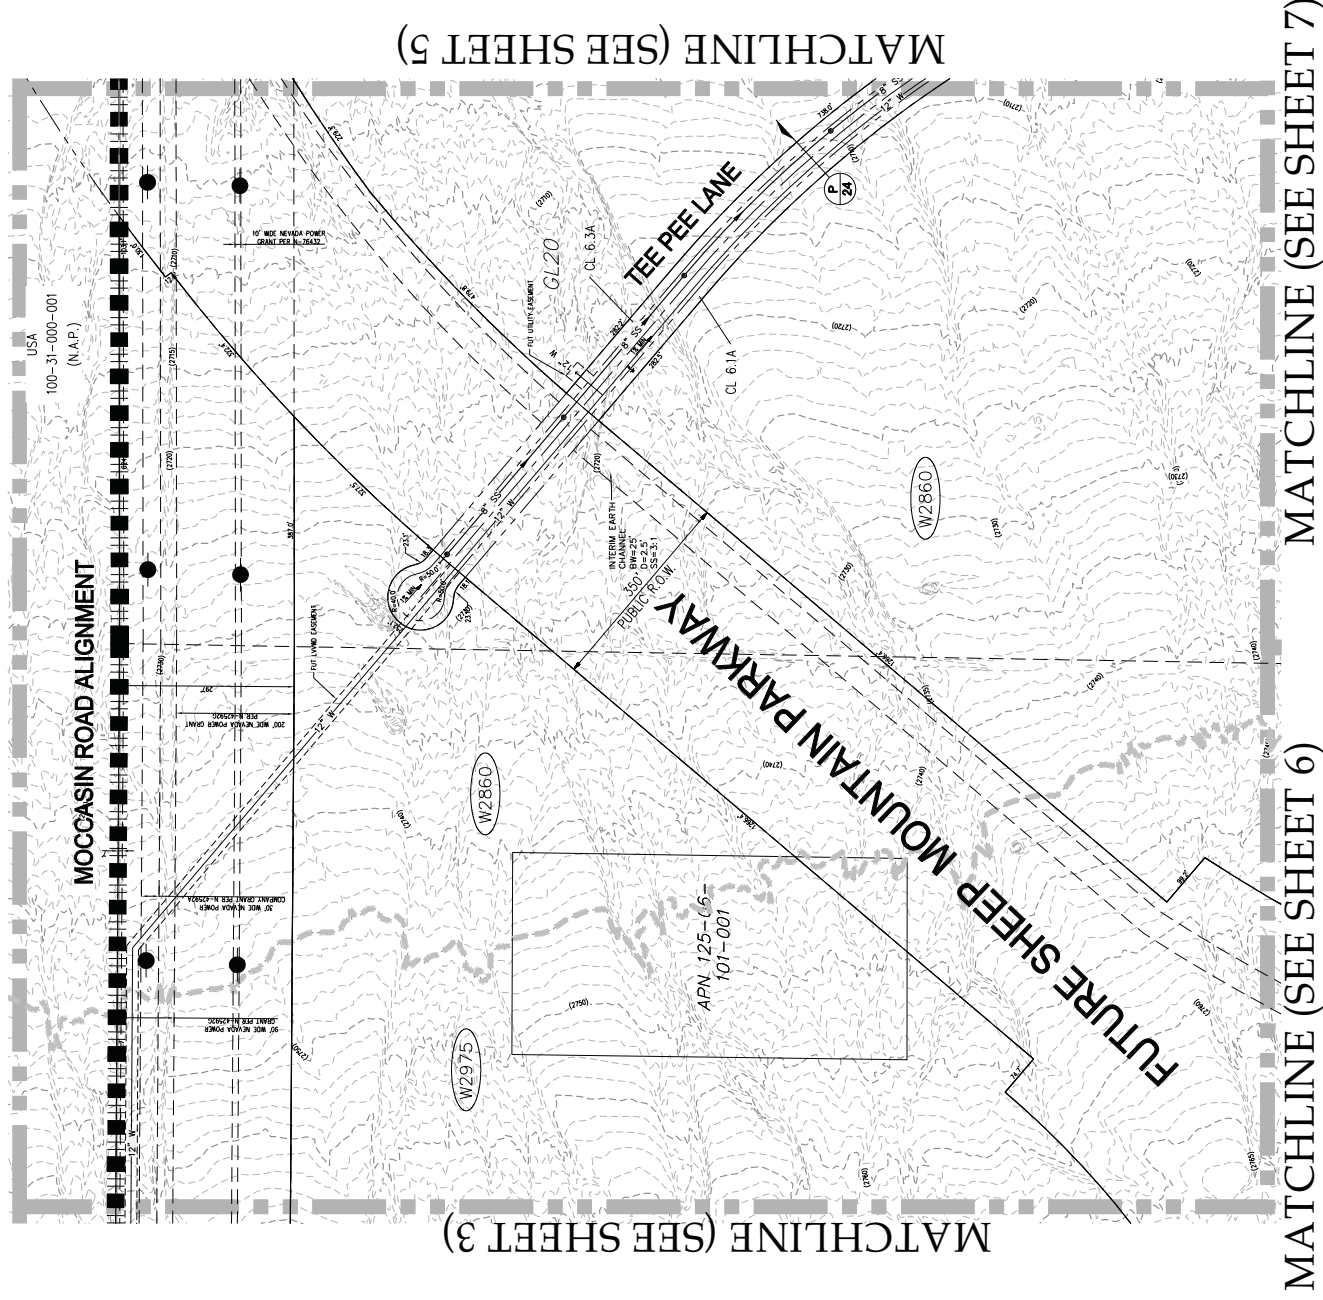PRJ-52975
03/12/14

MATCHLINE (SEE SHEET 7)

MATCHLINE (SEE SHEET 6)

TMP-53058 - REVISED




SLATER
GROUP
HANIFAN
CONSULTING ENGINEERS & PLANNERS
8749 S. AVENUE STREET #216, LAS VEGAS, NV 89118
PHONE (702) 264-6300
FAX (702) 264-6306

NINETY-FIVE MANAGEMENT LLC
SKYE CANYON
PARENT TENTATIVE MAP

DATE:	2/19/2014
DRAFTER:	BTW
DESIGNER:	JUS
CHECKED:	JUS
PROJECT NO.	01 Y1401 001



4
SHEET 4 OF 31

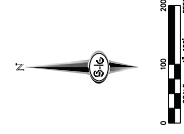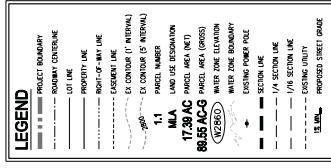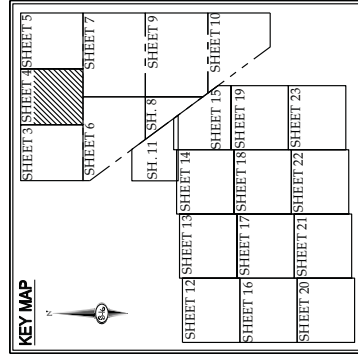


NO.	DESCRIPTION	DATE	BY	APP.

NINETY-FIVE MANAGEMENT LLC
SKYE CANYON
PARENT TENTATIVE MAP

DATE: 2/19/2014
DRAWN BY: BTM
DESIGNED BY: JAS
CHECKED BY: JAS
PROJECT NO.: OLY1401.001





PRJ-52975
03/12/14

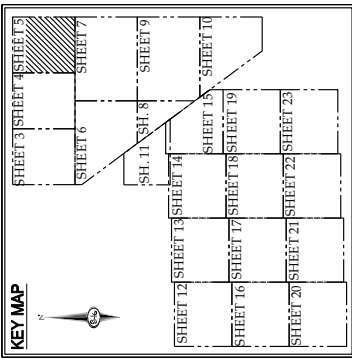

LEGEND

- PROJECT BOUNDARY
- EXISTING EASEMENT
- PROPOSED EASEMENT
- PROPOSED RIGHT-OF-WAY LINE
- EASEMENT LINE
- EXISTING 17' INTERVAL
- EXISTING 5' INTERVAL
- 1.1 PARCEL NUMBER
- LAND USE DESIGNATION
- 17.38 AC PARCEL AREA (N.T.)
- 88.55 AC-G PARCEL AREA (GROSS)
- WATER ZONE ELEVATION
- WATER ZONE BOUNDARY
- EXISTING POWER POLE
- PROPOSED POWER POLE
- 1/4" SECTION LINE
- 1/4" SECTION LINE
- EXISTING EASEMENT
- PROPOSED STREET GRADE

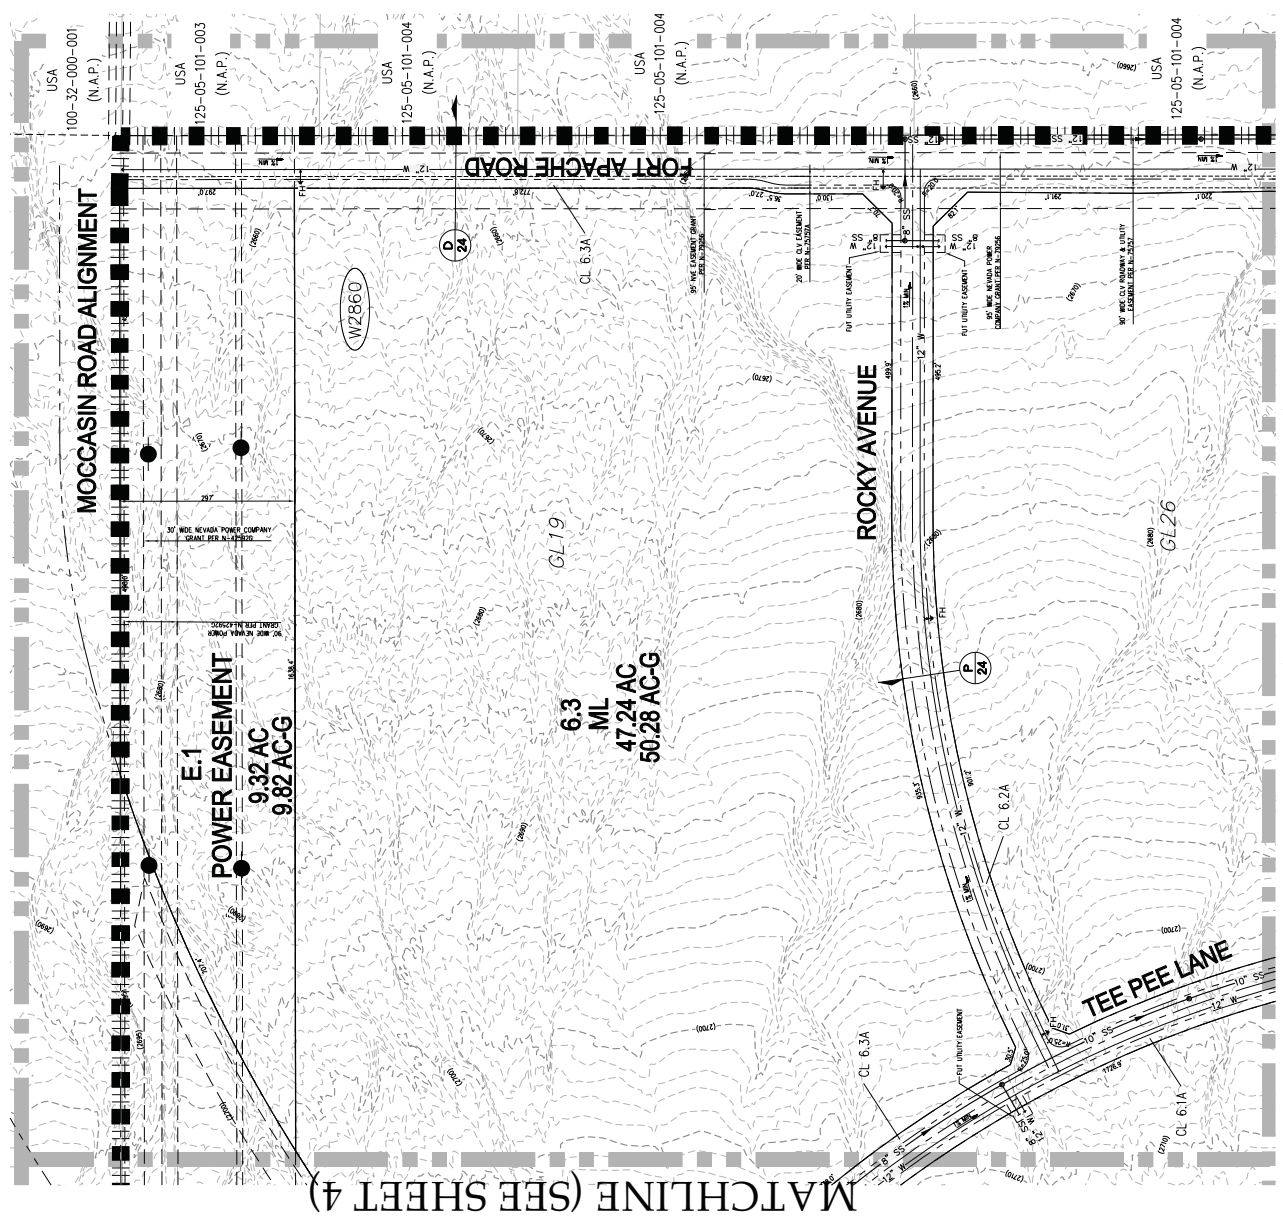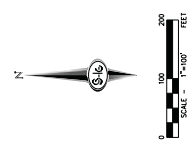






MATCHLINE (SEE SHEET 4)

MATCHLINE (SEE SHEET 7)

TMP-53058 - REVISED



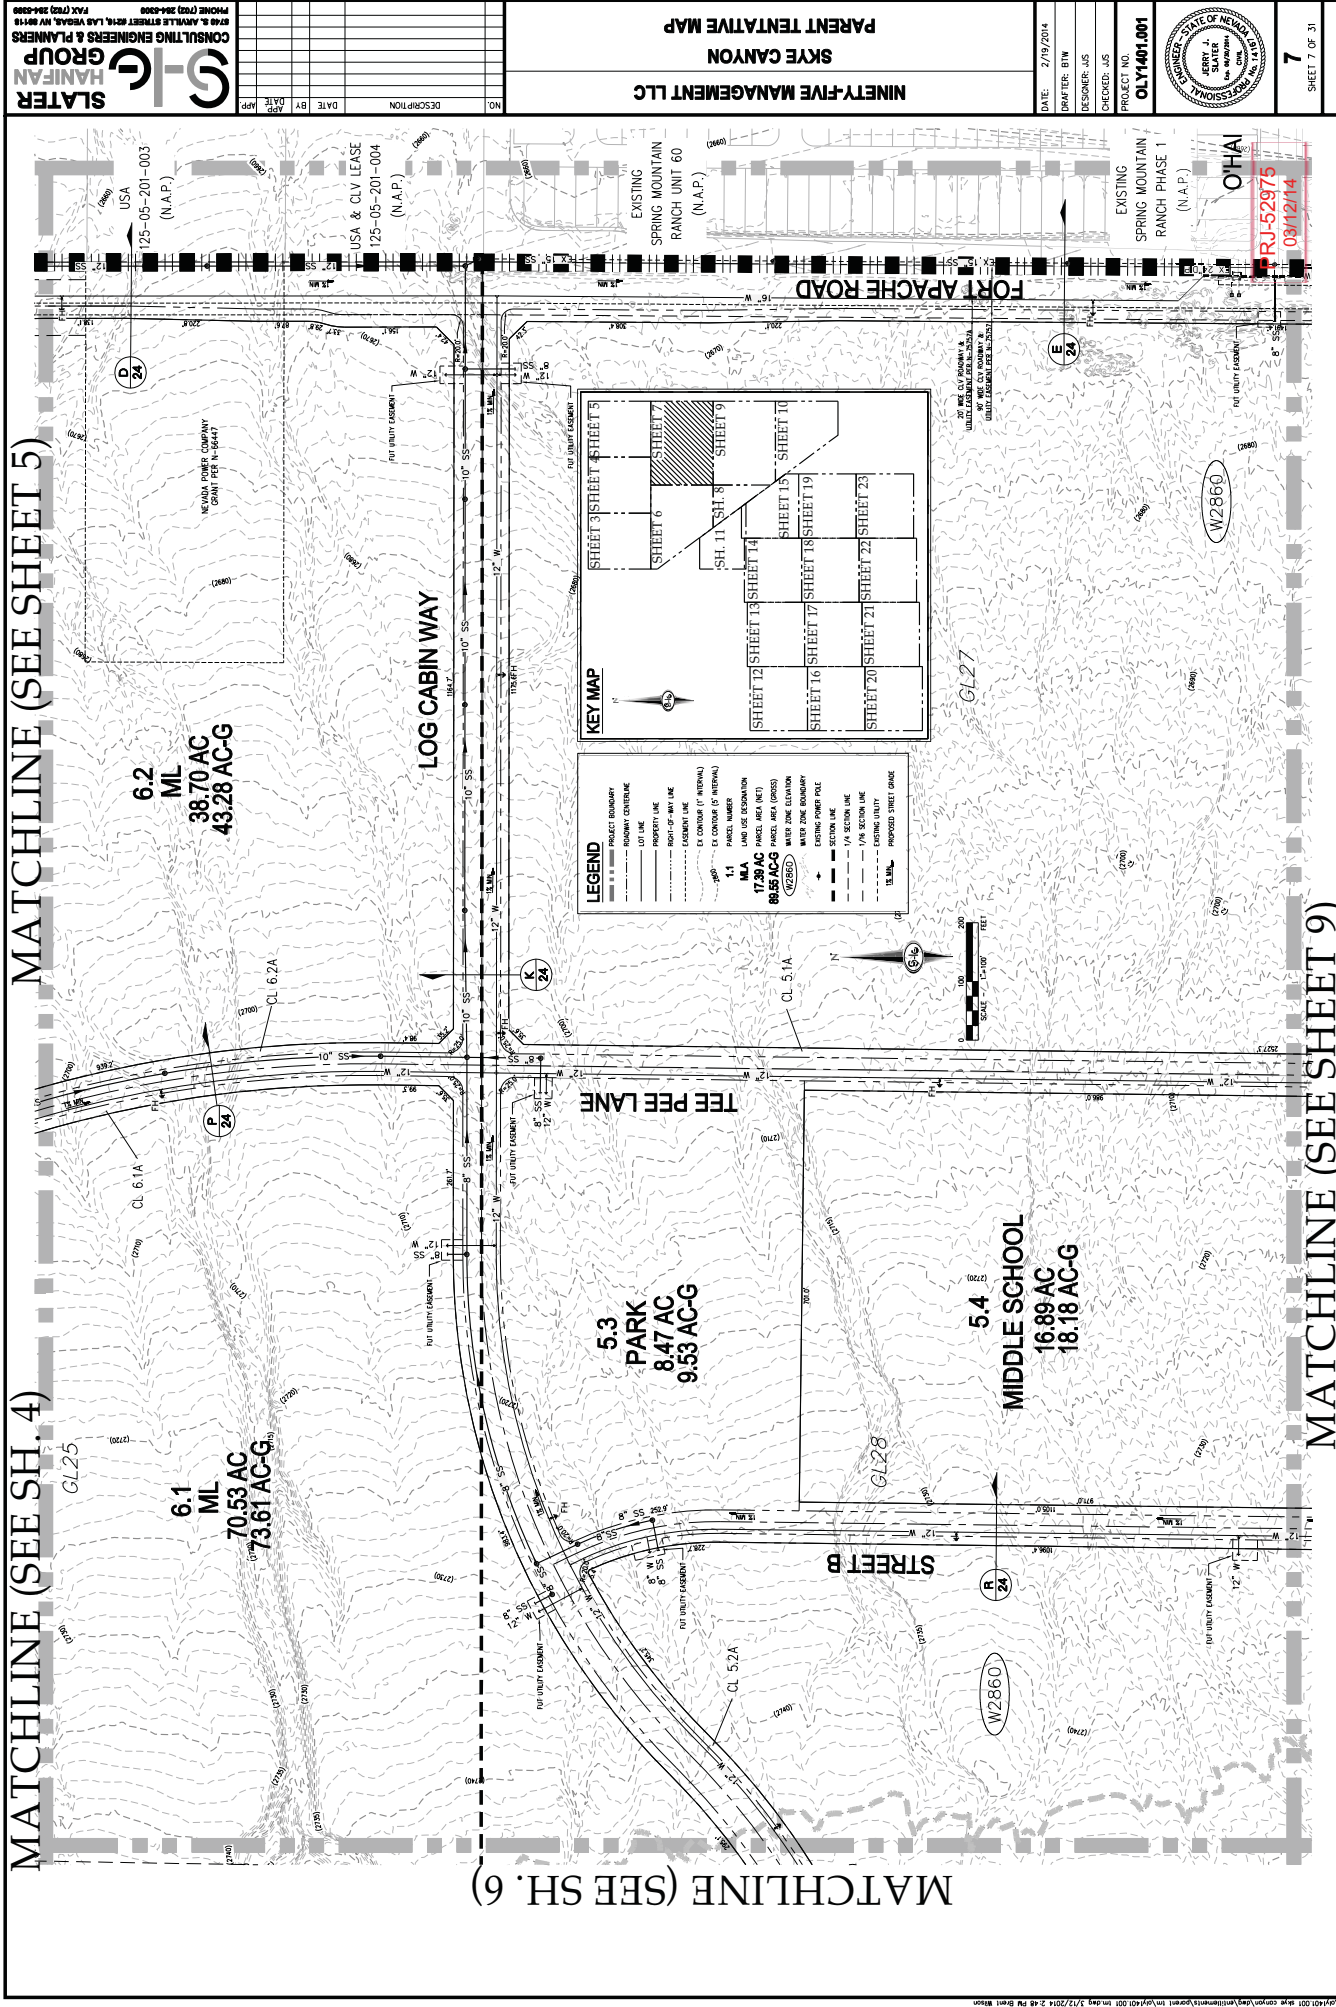

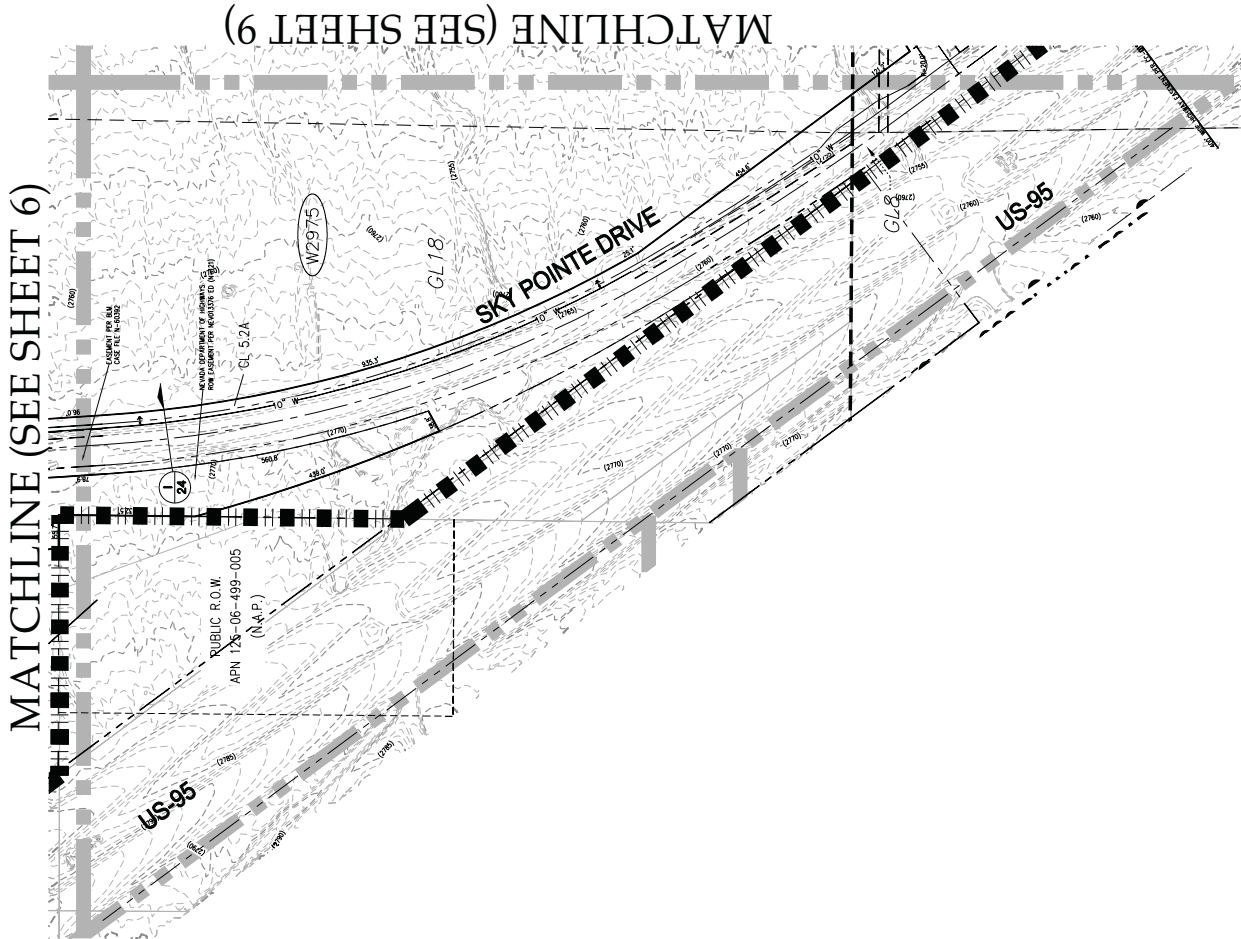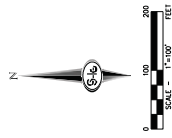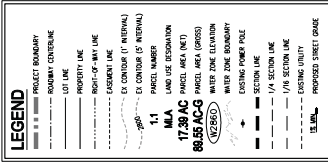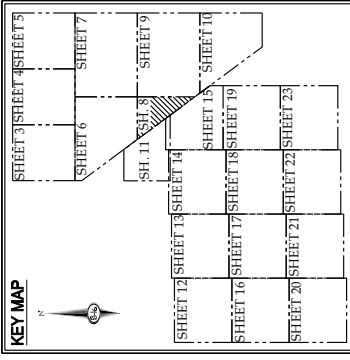


NO.	DESCRIPTION	DATE	BY	APP.

NINETY-FIVE MANAGEMENT LLC
SKYE CANYON
PARENT TENTATIVE MAP



DATE: 2/19/2014
DRAWN: BTM
DESIGNED: JAS
CHECKED: JAS
PROJECT NO.:
OLY1401.001




SHEET 9 OF 31
9

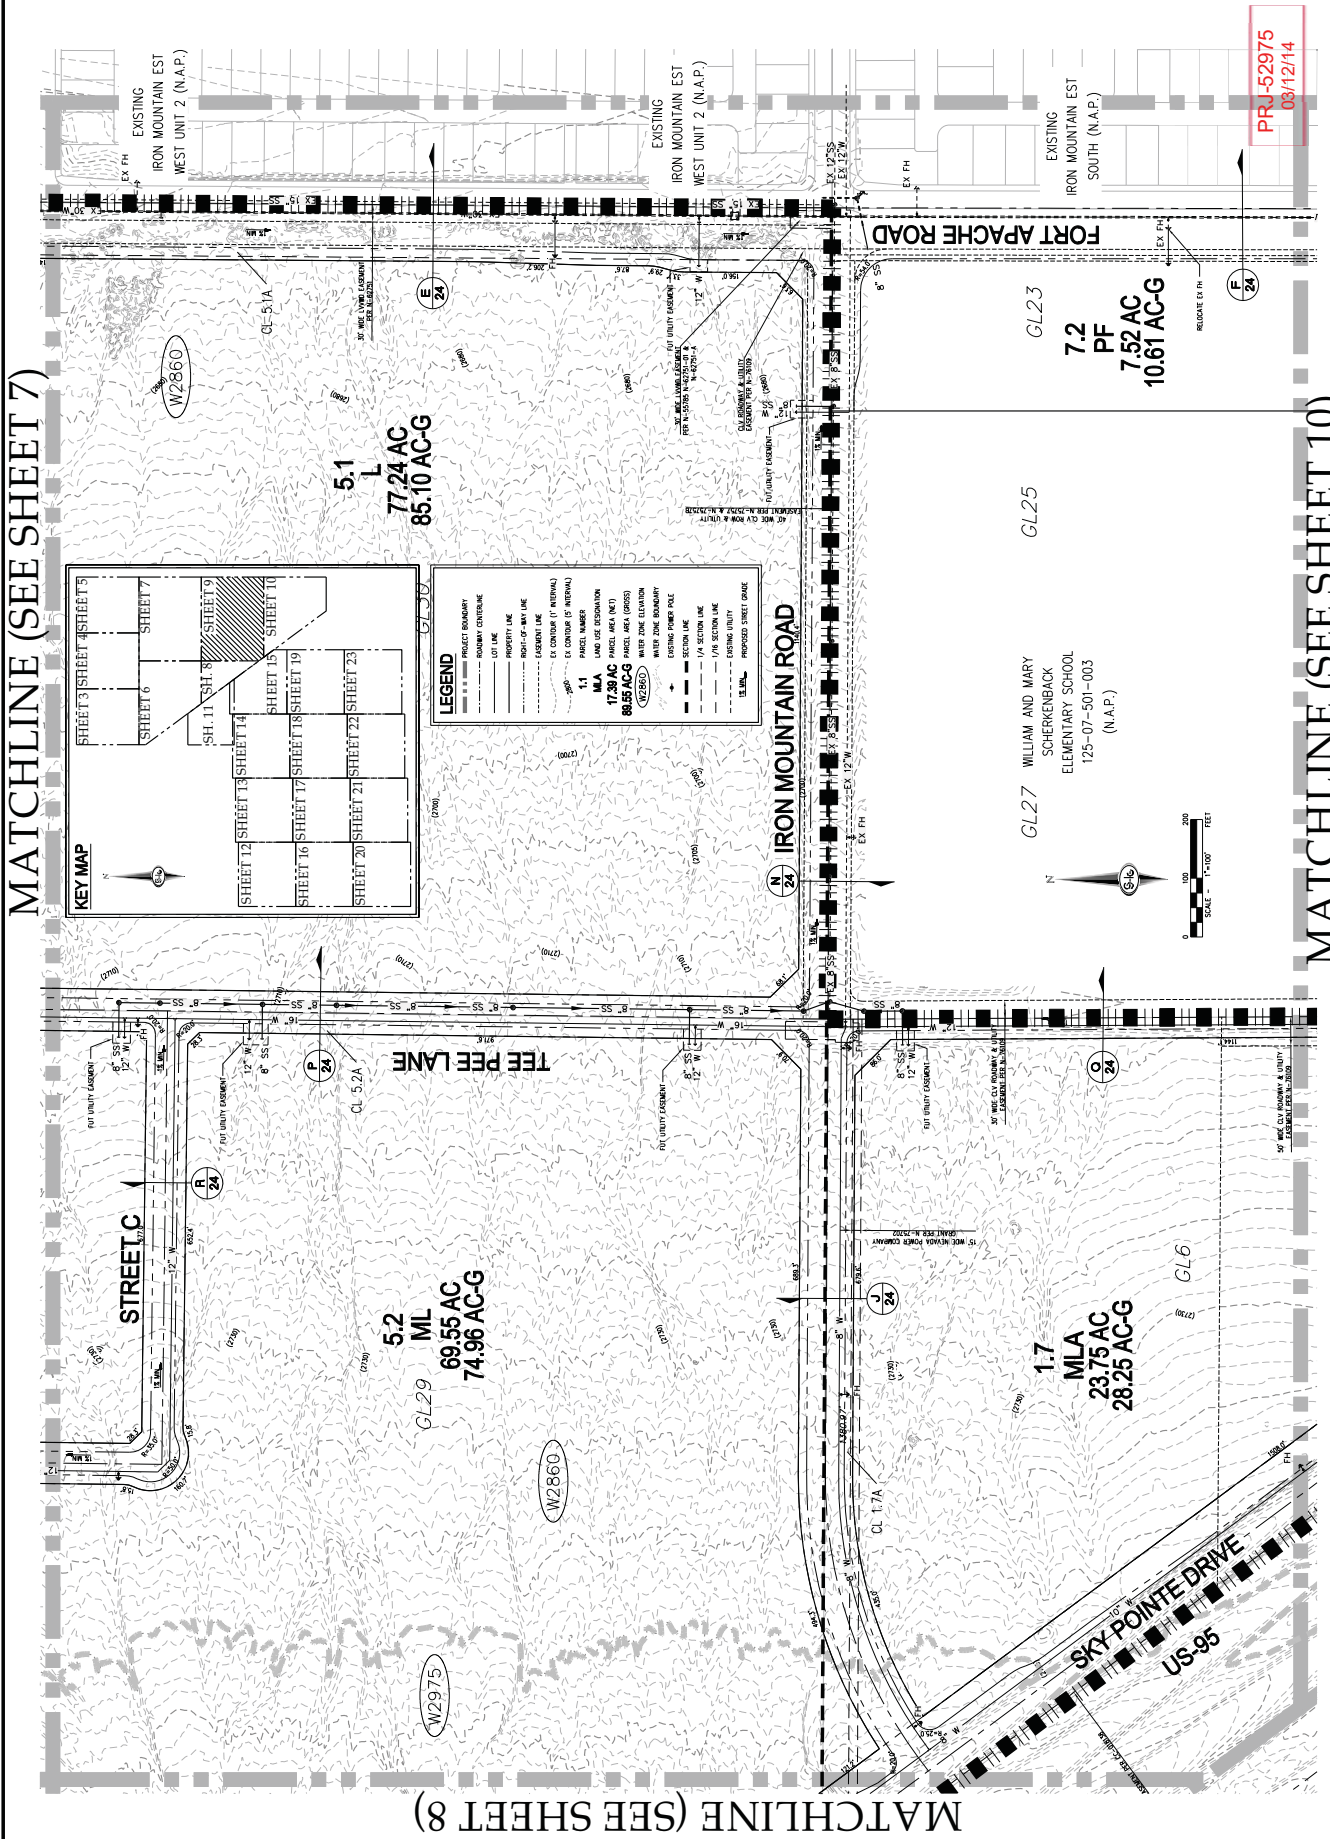

NO.	DESCRIPTION	DATE	BY	APP.

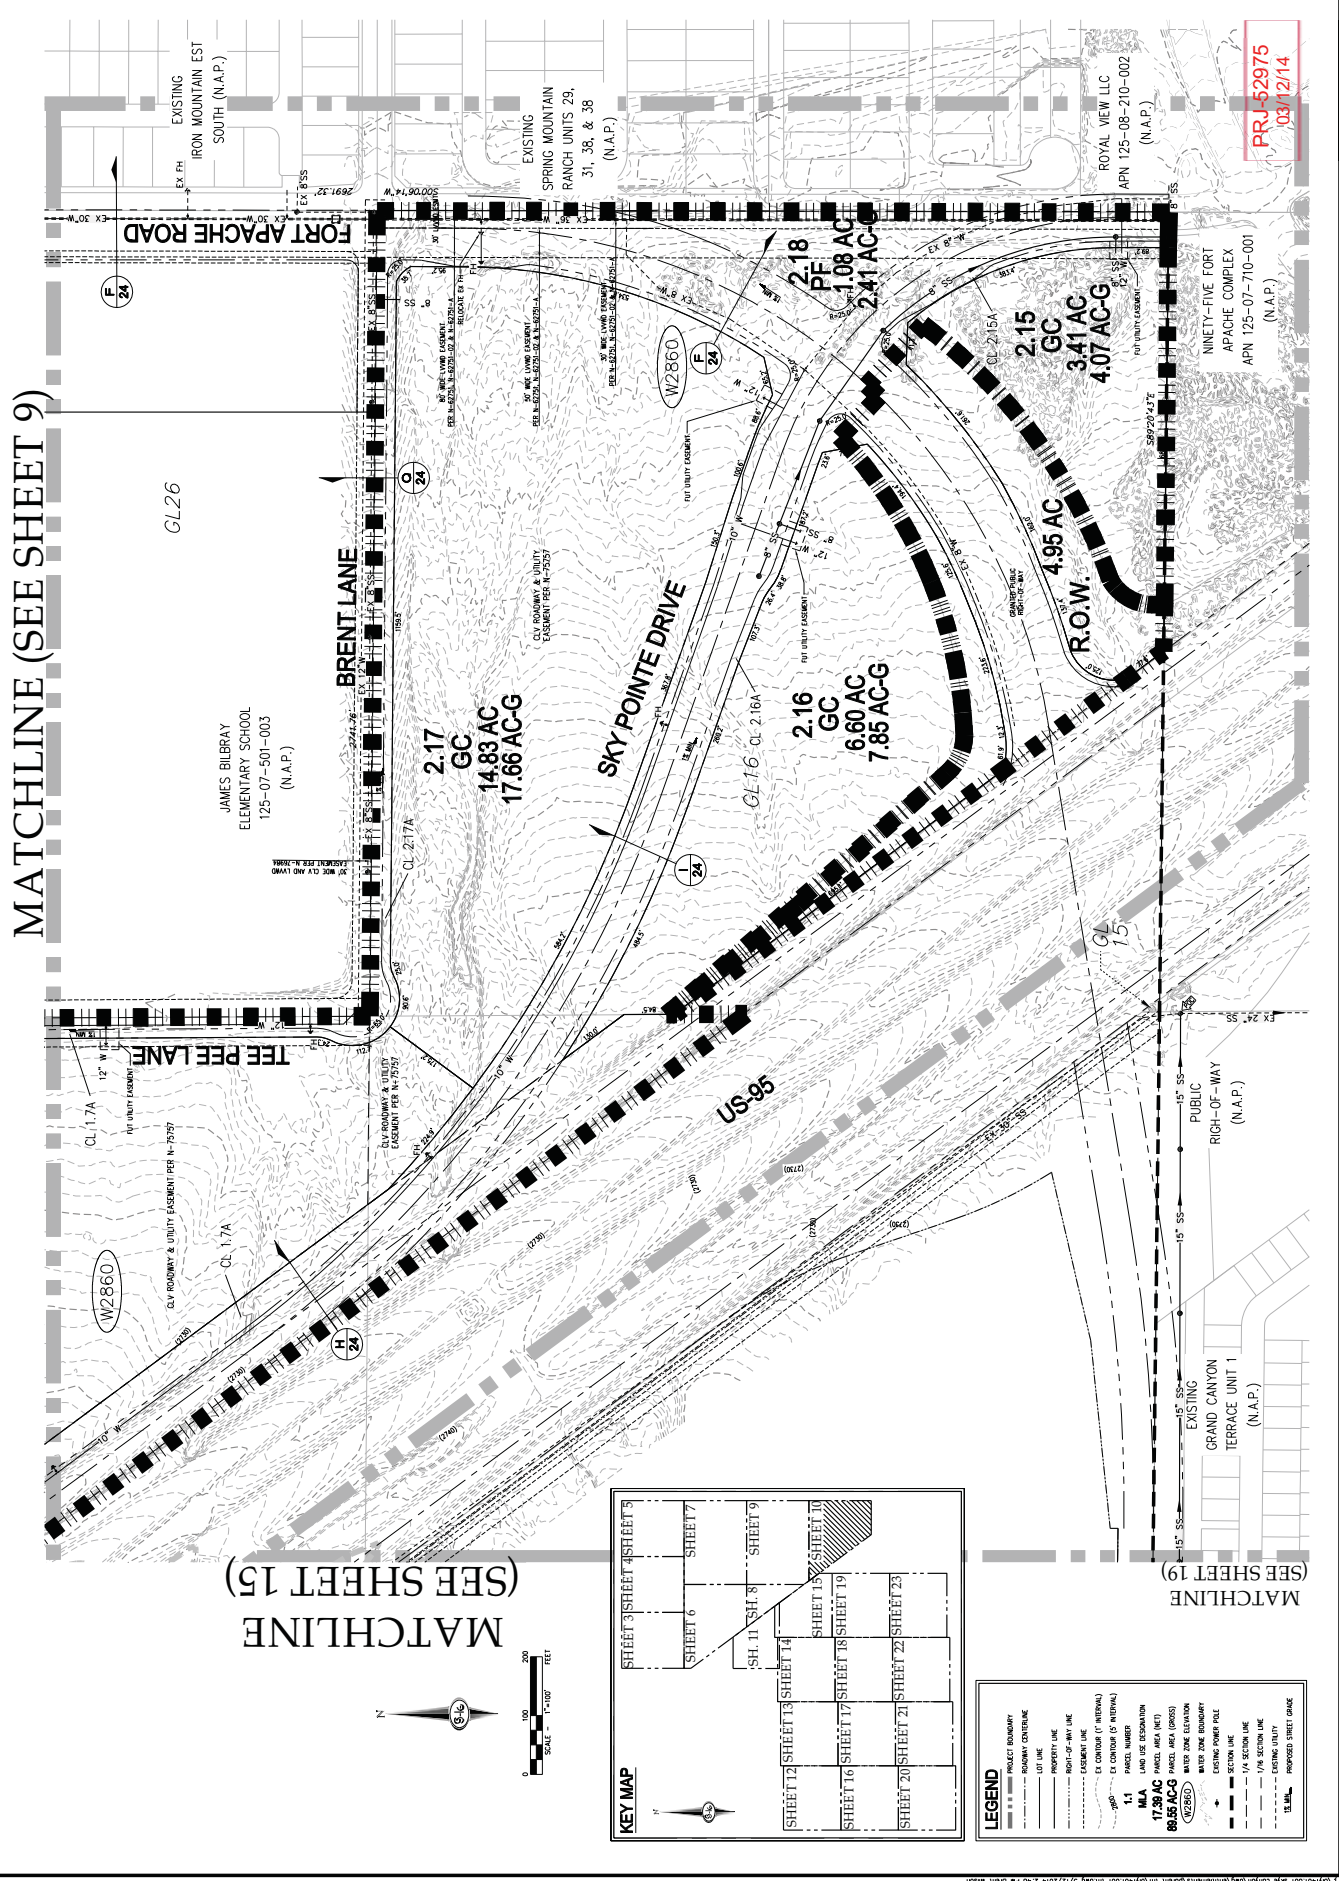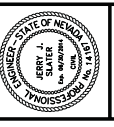

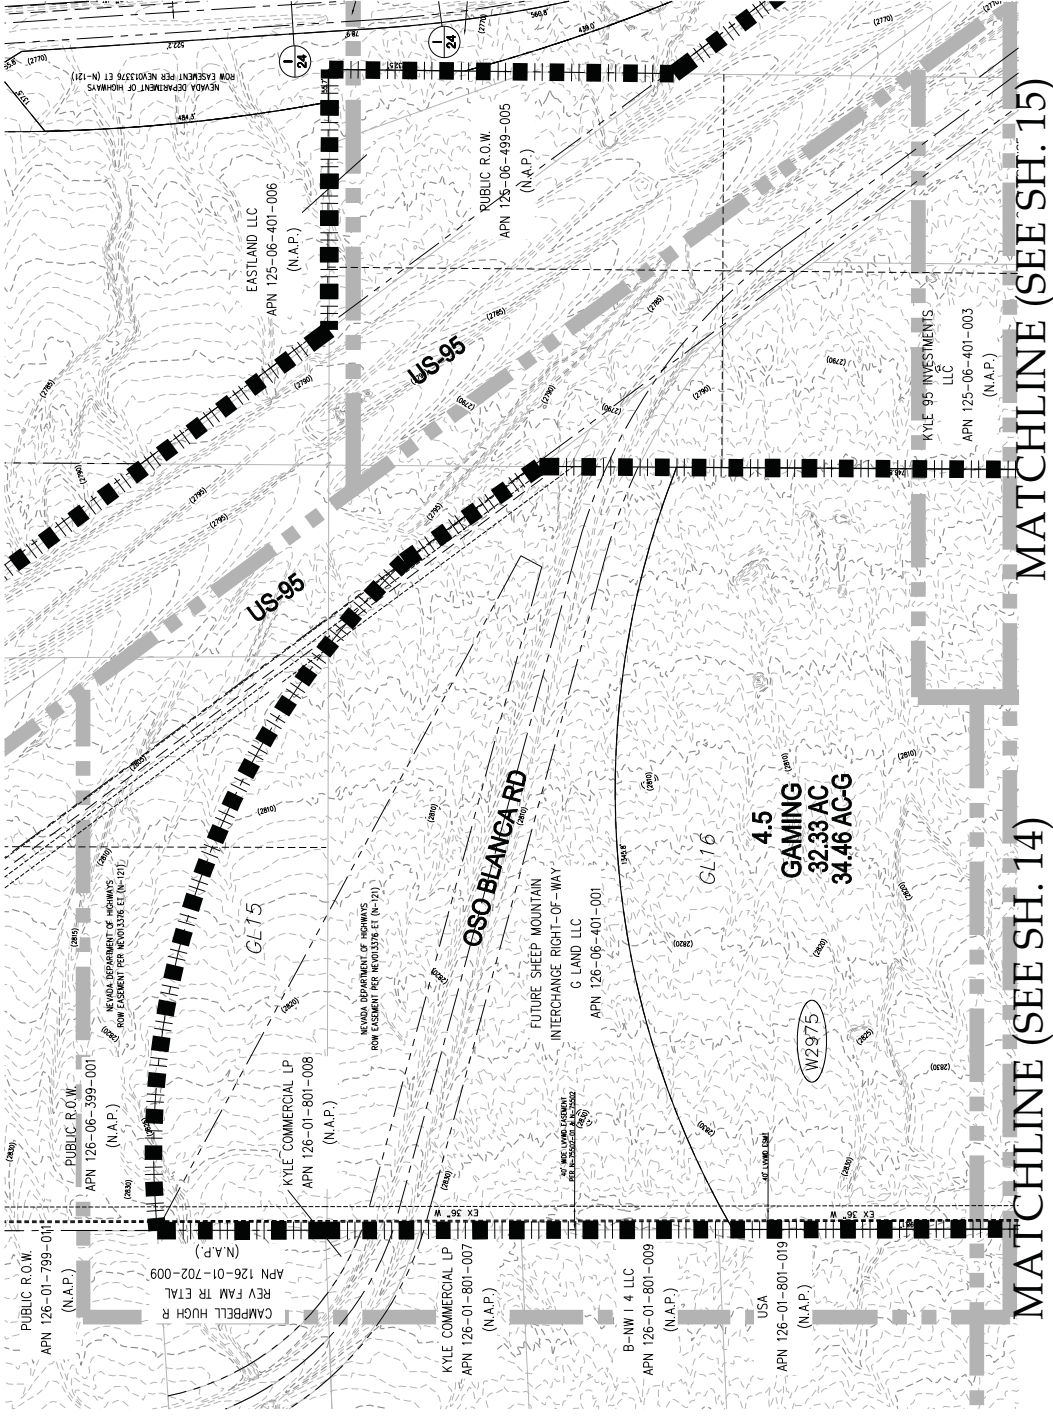

NO.	DESCRIPTION	DATE	BY	APP


NINETY-FIVE MANAGEMENT LLC
SKYE CANYON
PARENT TENTATIVE MAP

DATE: 2/19/2014
DRAWN BY: BTM
DESIGNED BY: JAS
CHECKED BY: JAS
PROJECT NO.:
OLY1401.001





12
SHEET 12 OF 31

PRJ-52975
03/12/14

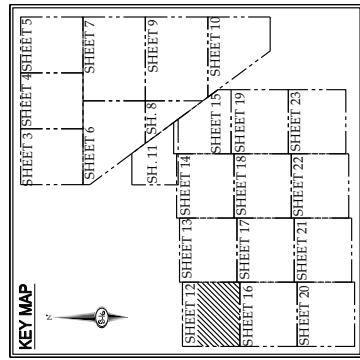

LEGEND

- PROJECT BOUNDARY
- EXISTING CONTIGUOUS
- EXISTING EASEMENT
- PROPERTY LINE
- BOUNDARY WAY LINE
- EASEMENT LINE
- EXISTING (1" INTERVAL)
- EXISTING (5" INTERVAL)
- 1.1 PARCEL NUMBER
- LAND USE DESIGNATION
- 17.38 AC PARCEL AREA (N.T.)
- 88.05 AC-G PARCEL AREA (GROSS)
- WATER ZONE ELEVATION
- WATER ZONE BOUNDARY
- EXISTING POWER POLE
- EXISTING POWER LINE
- 1/4 SECTION LINE
- 1/4 SECTION LINE
- EXISTING DITCH
- PROPOSED STREET GRADE

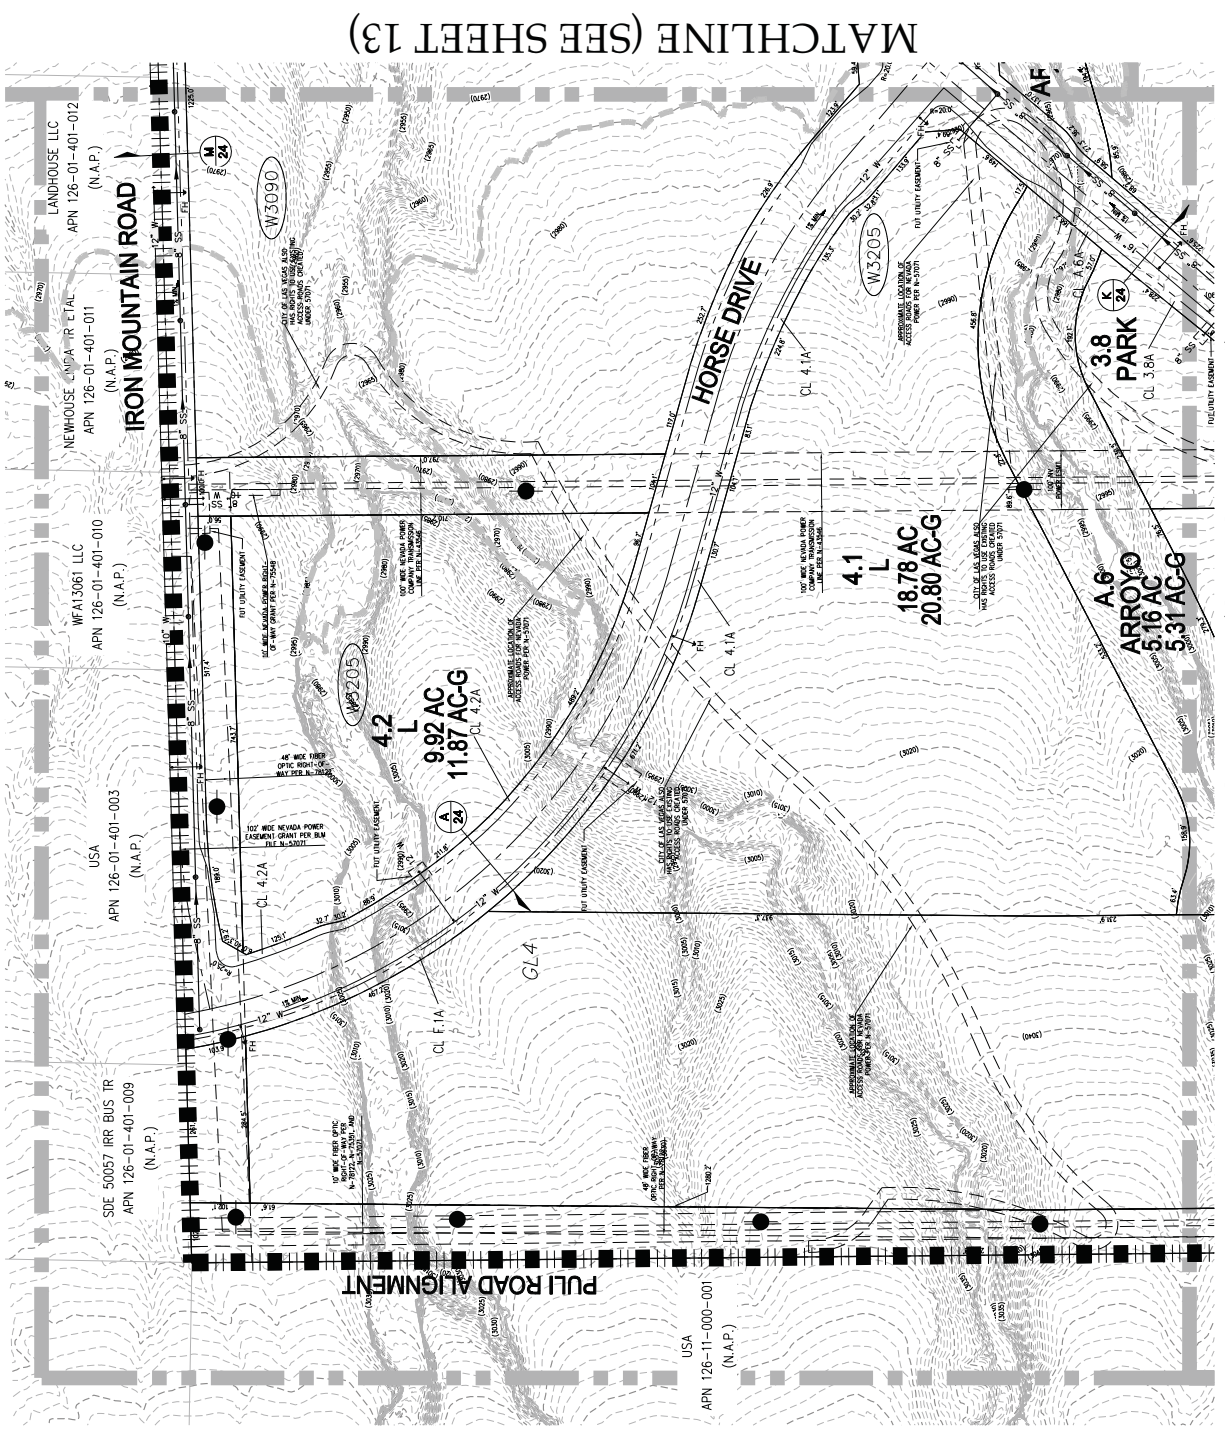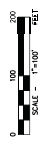



MATCHLINE (SEE SHEET 13)

MATCHLINE (SEE SHEET 16)


TMP-53058 - REVISED

MATCHLINE (SEE SHEET 17)

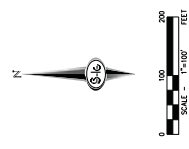

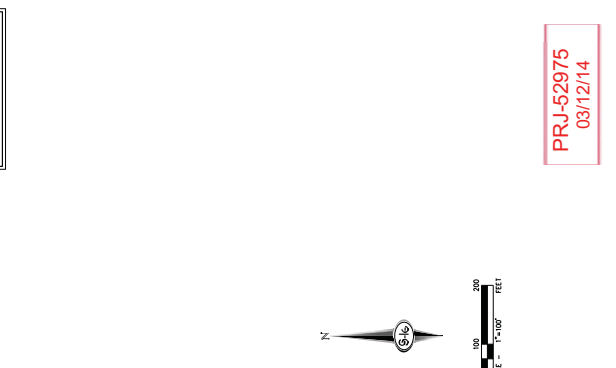


MATCHLINE (SEE SHEET 11)

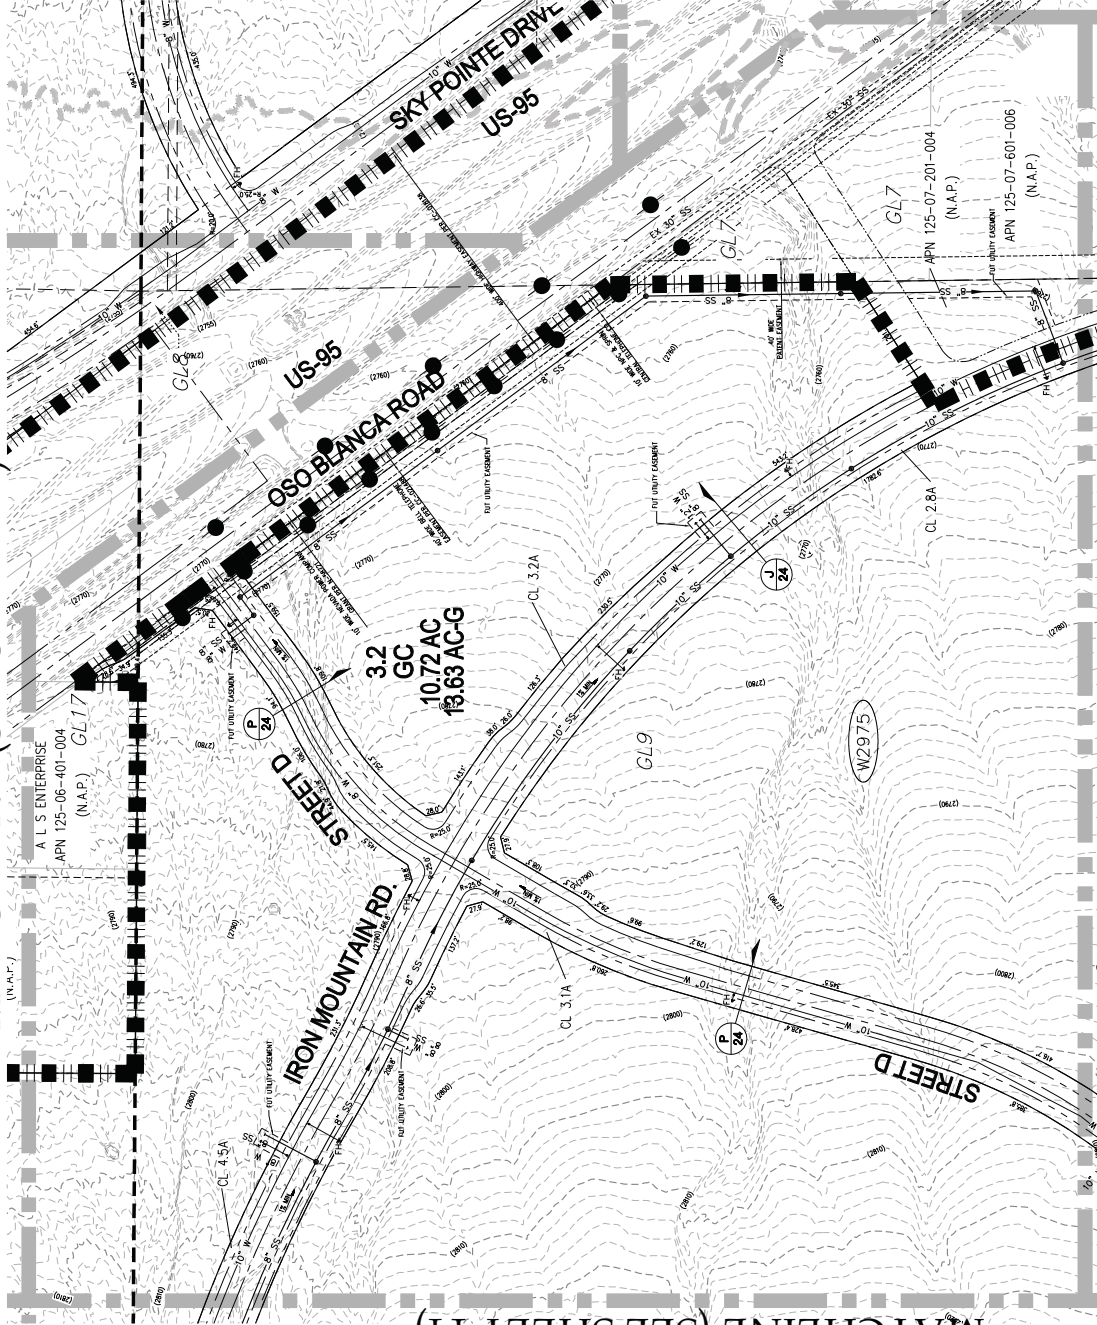

MATCHLINE (SEE SHEET 14)

MATCHLINE (SEE SHEET 19)

PRJ-52975
03/12/14

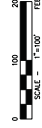

LEGEND

PROJECT BOUNDARY	PROJECT BOUNDARY
EXISTING EASEMENT	EXISTING EASEMENT
PROPOSED EASEMENT	PROPOSED EASEMENT
RIGHT-OF-WAY LINE	RIGHT-OF-WAY LINE
EASEMENT LINE	EASEMENT LINE
EXISTING 17' INTERVAL	EXISTING 17' INTERVAL
EXISTING 5' INTERVAL	EXISTING 5' INTERVAL
1.1 PARCEL NUMBER	1.1 PARCEL NUMBER
LAND USE DESIGNATION	LAND USE DESIGNATION
17.38 AC PARCEL AREA (N.T.)	17.38 AC PARCEL AREA (N.T.)
88.55 AC-G PARCEL AREA (GROSS)	88.55 AC-G PARCEL AREA (GROSS)
WATER ZONE ELEVATION	WATER ZONE ELEVATION
WATER ZONE BOUNDARY	WATER ZONE BOUNDARY
EXISTING POWER POLE	EXISTING POWER POLE
PROPOSED POWER POLE	PROPOSED POWER POLE
1/4" SECTION LINE	1/4" SECTION LINE
EXISTING ELEVATION	EXISTING ELEVATION
PROPOSED STREET GRADE	PROPOSED STREET GRADE

S-G SLATER
CONSULTING ENGINEERS & PLANNERS
8140 S. ARROYO STREET, SUITE 200, LAS VEGAS, NV 89118
PHONE (702) 264-0000
FAX (702) 264-0000


NO.	DESCRIPTION	DATE	BY	APP.



NINETY-FIVE MANAGEMENT LLC
SKYE CANYON
PARENT TENTATIVE MAP

DATE: 2/19/2014
DRAWN BY: BTM
DESIGNED BY: BTM
CHECKED BY: BTM
PROJECT NO.: OLY1401.001





15
SHEET 15 OF 31



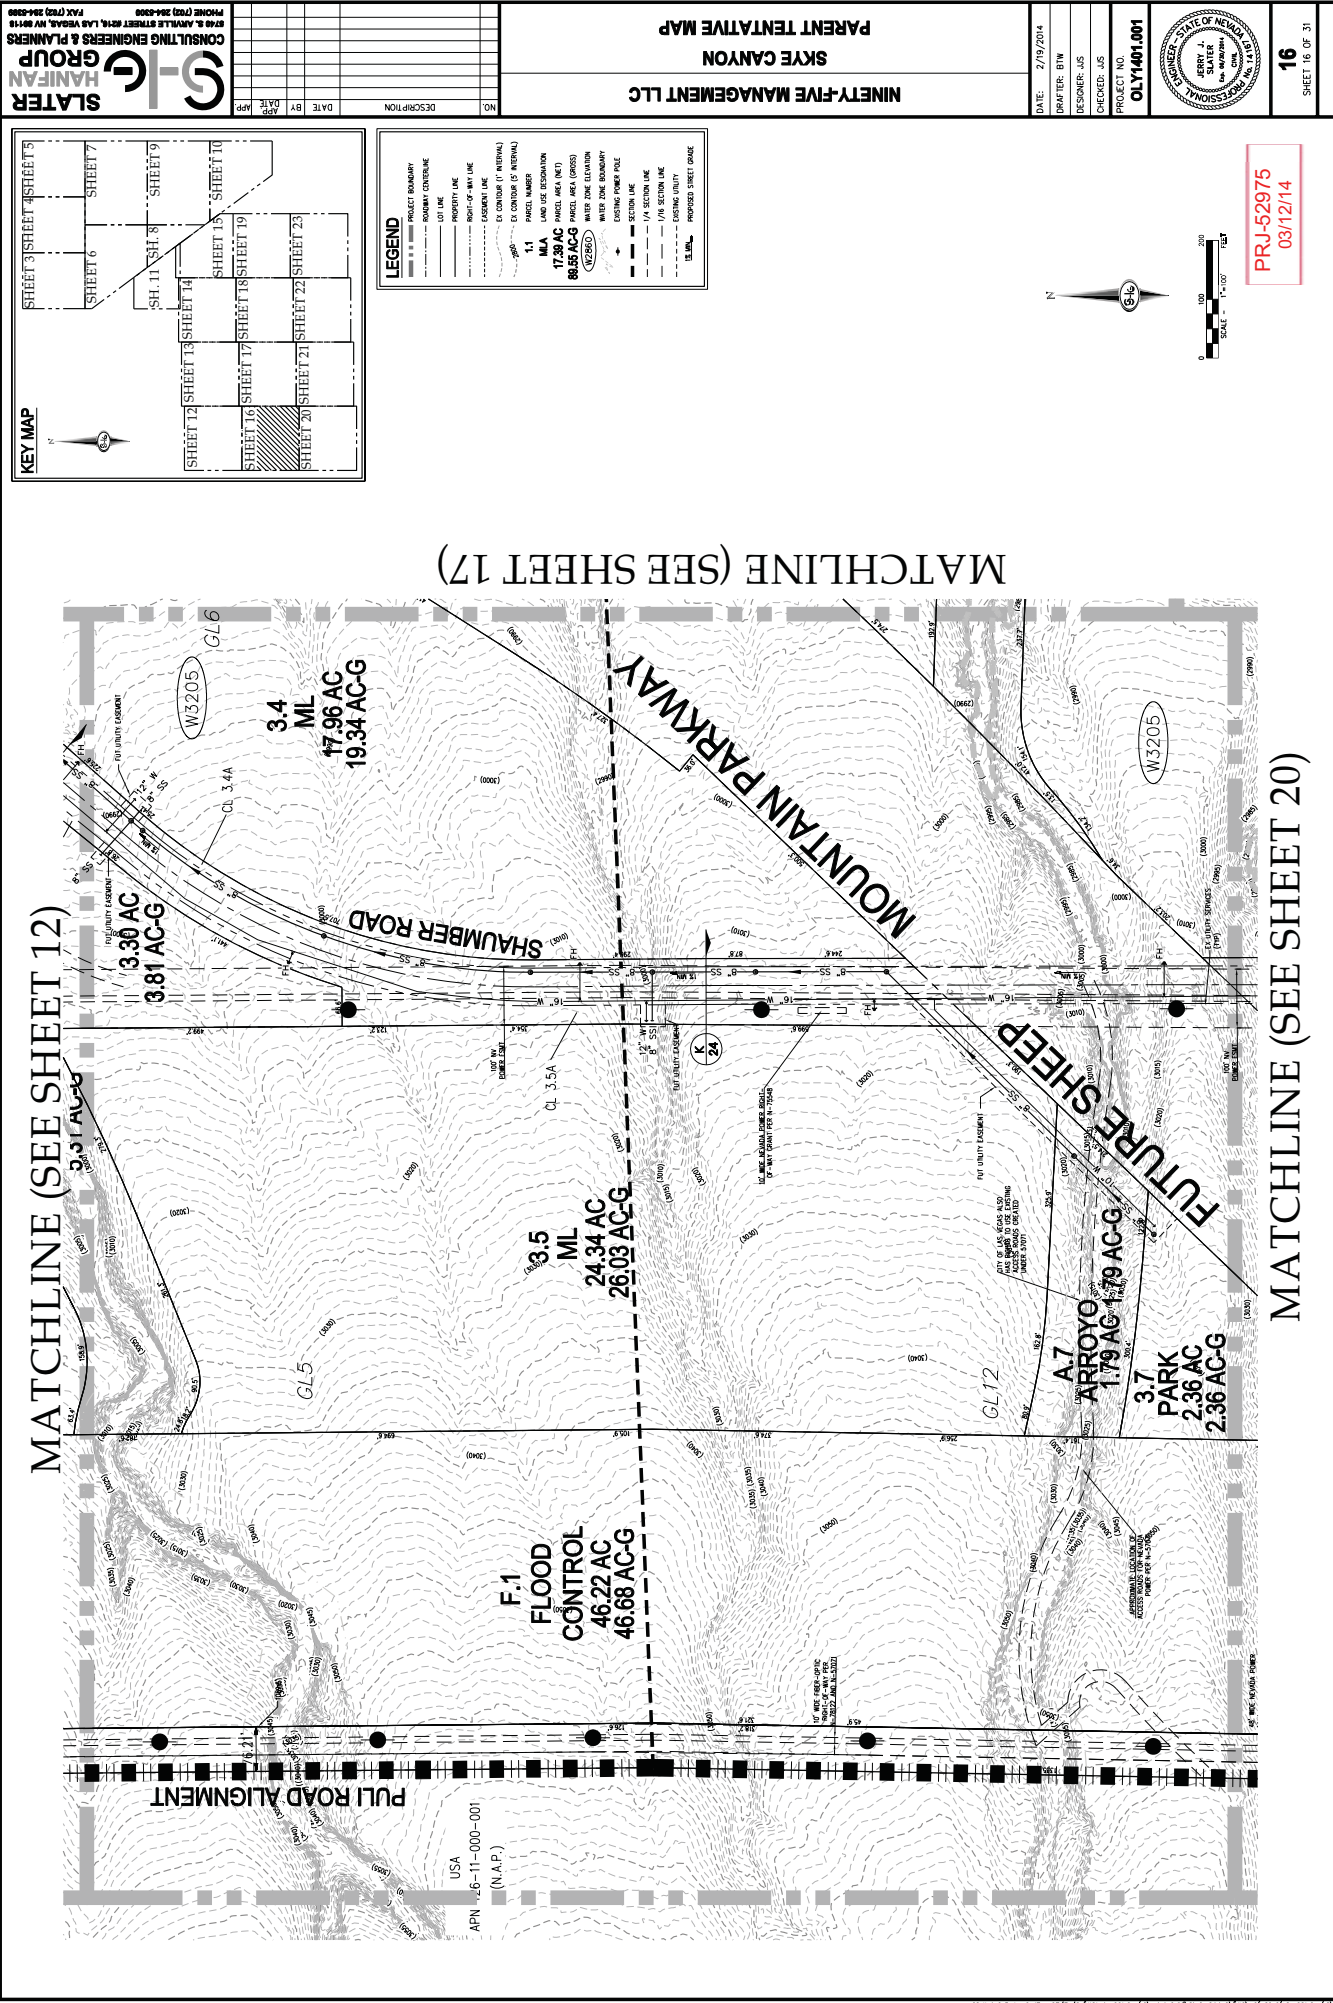


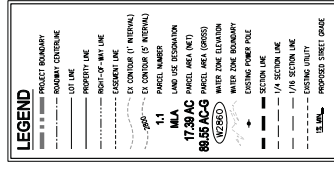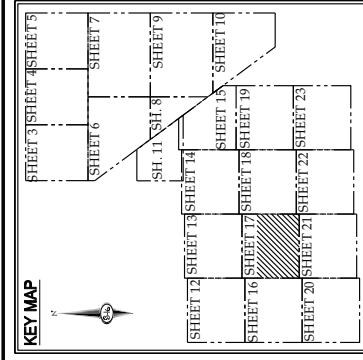


PRJ-52975
03/12/14

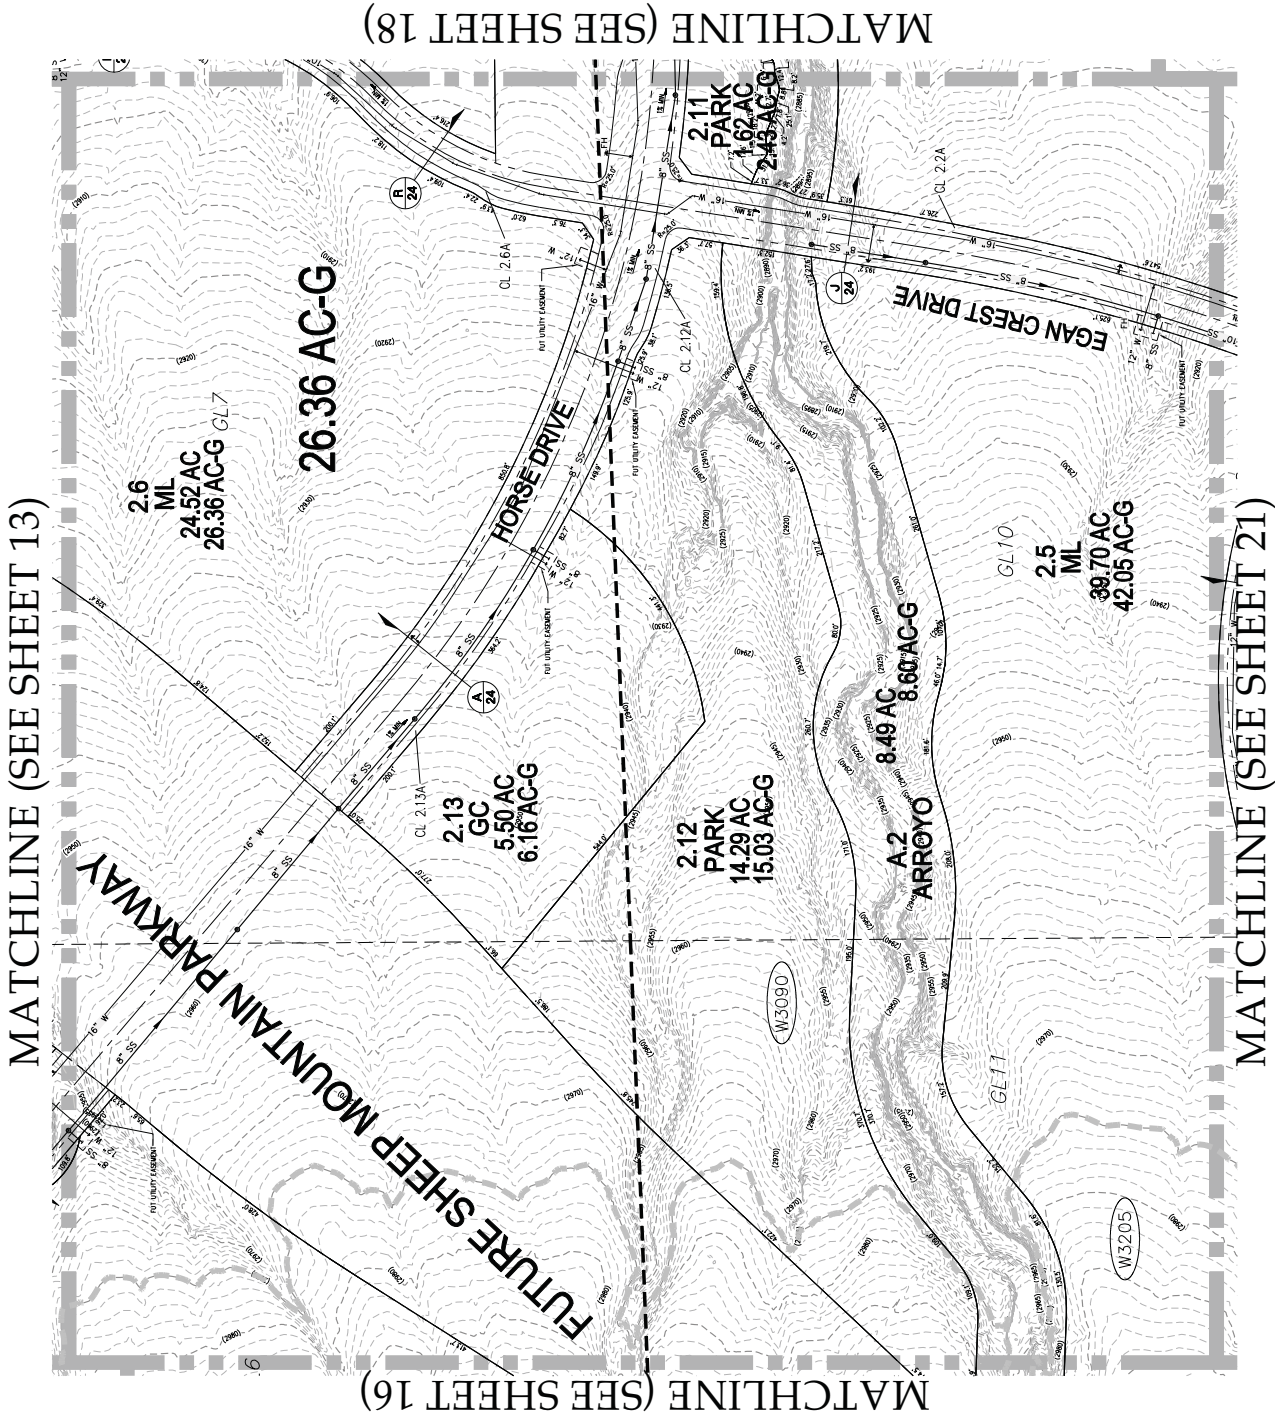





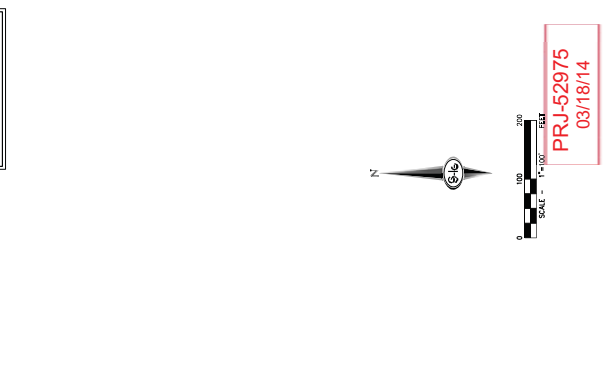


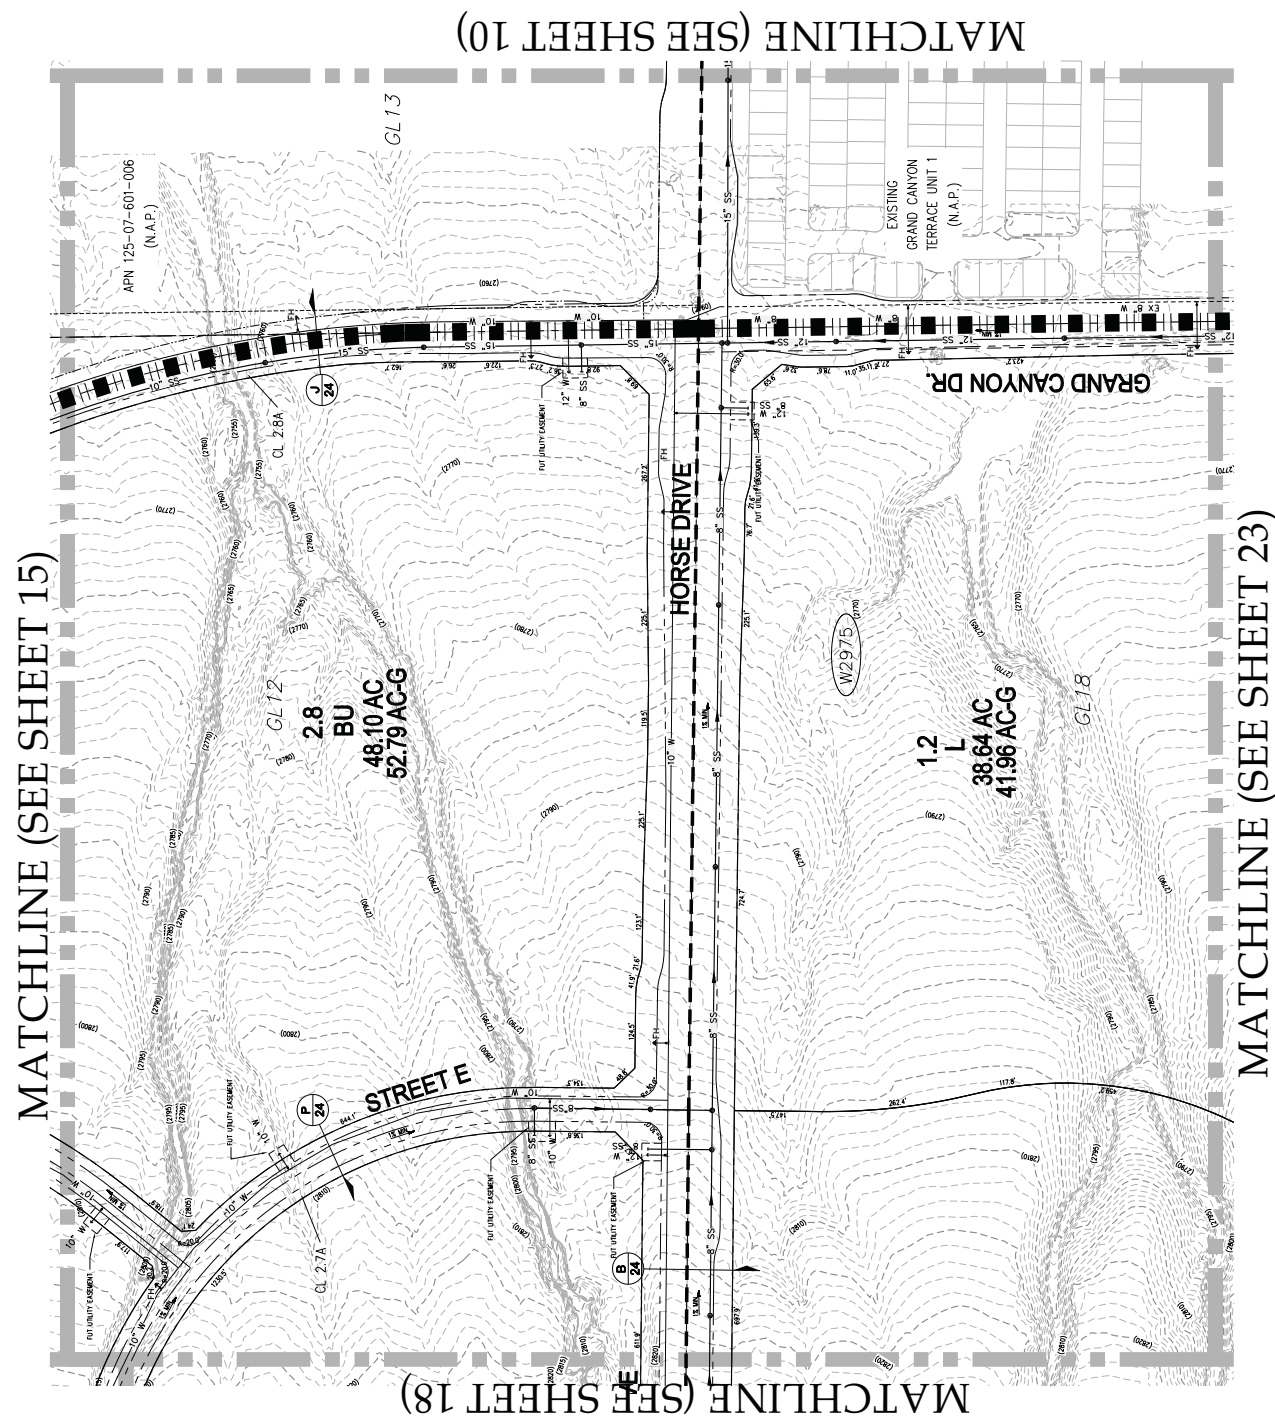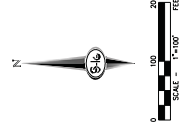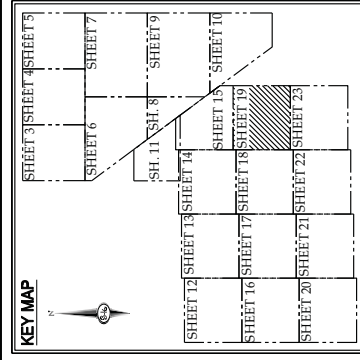

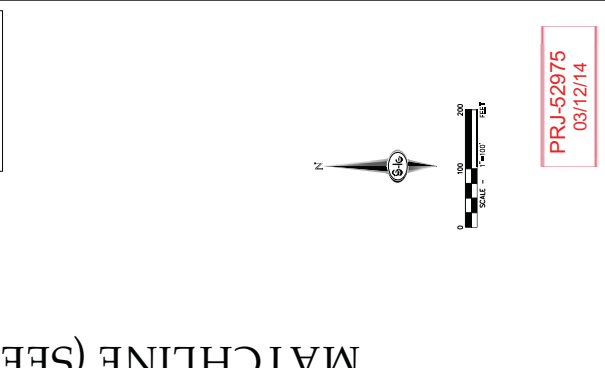



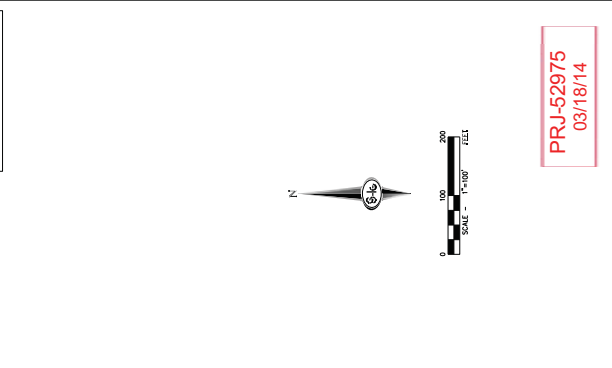

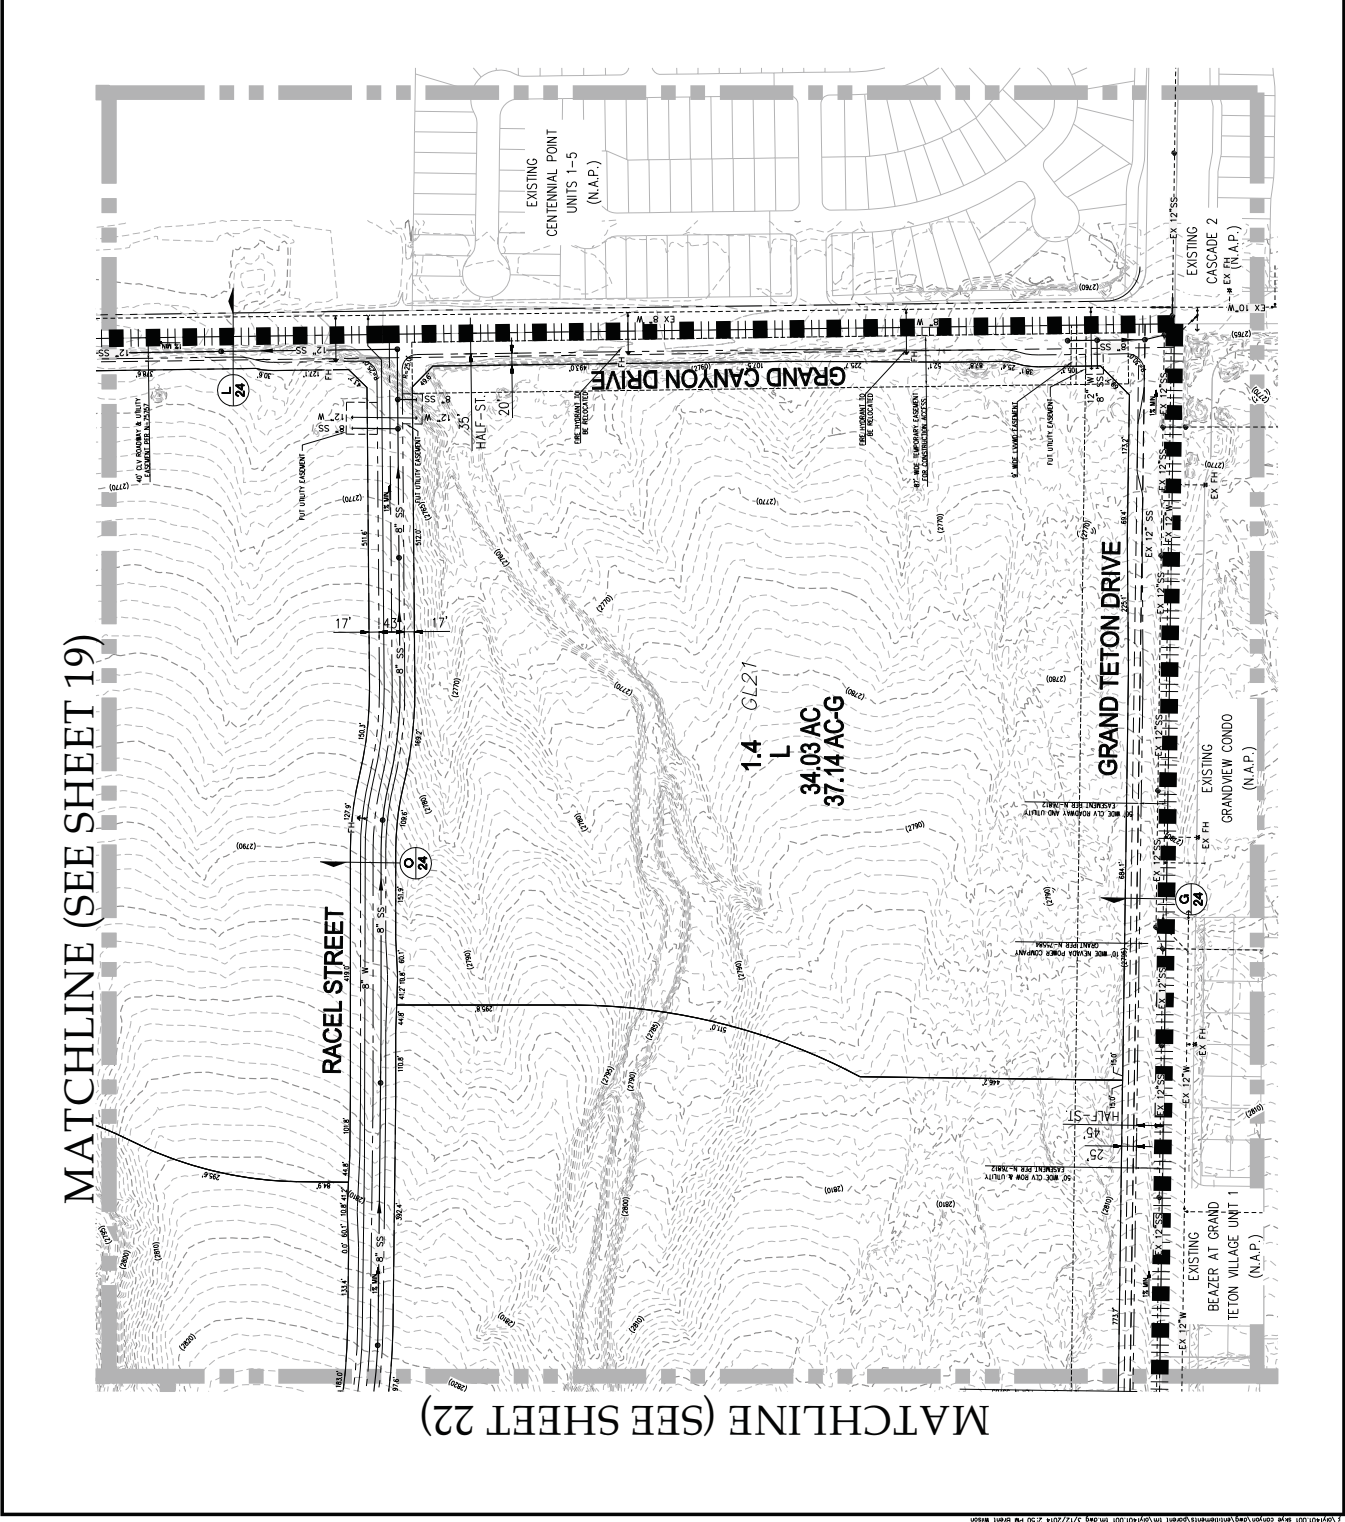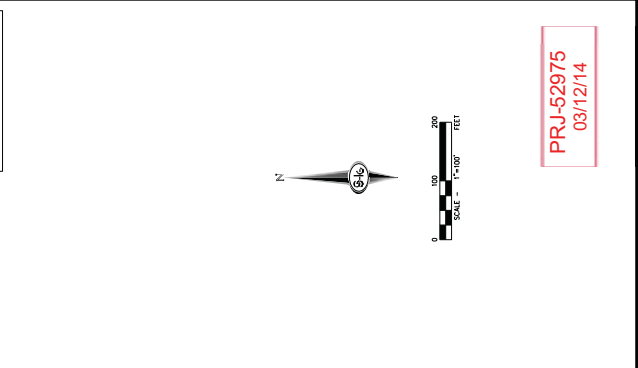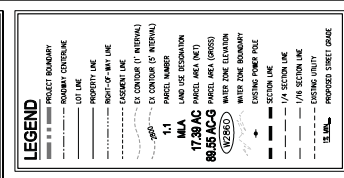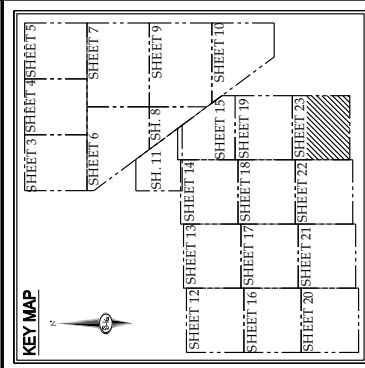


NO.	DESCRIPTION	DATE	BY	APP

NINETY-FIVE MANAGEMENT LLC
SKYE CANYON
PARENT TENTATIVE MAP

DATE: 2/19/2014
DESIGNER: JAS
DRAWN BY: BTM
CHECKED BY: JAS
PROJECT NO.: OLY1207.001




NOTE-52975
REVISION 1
DATE 03/24/14
BY BTM

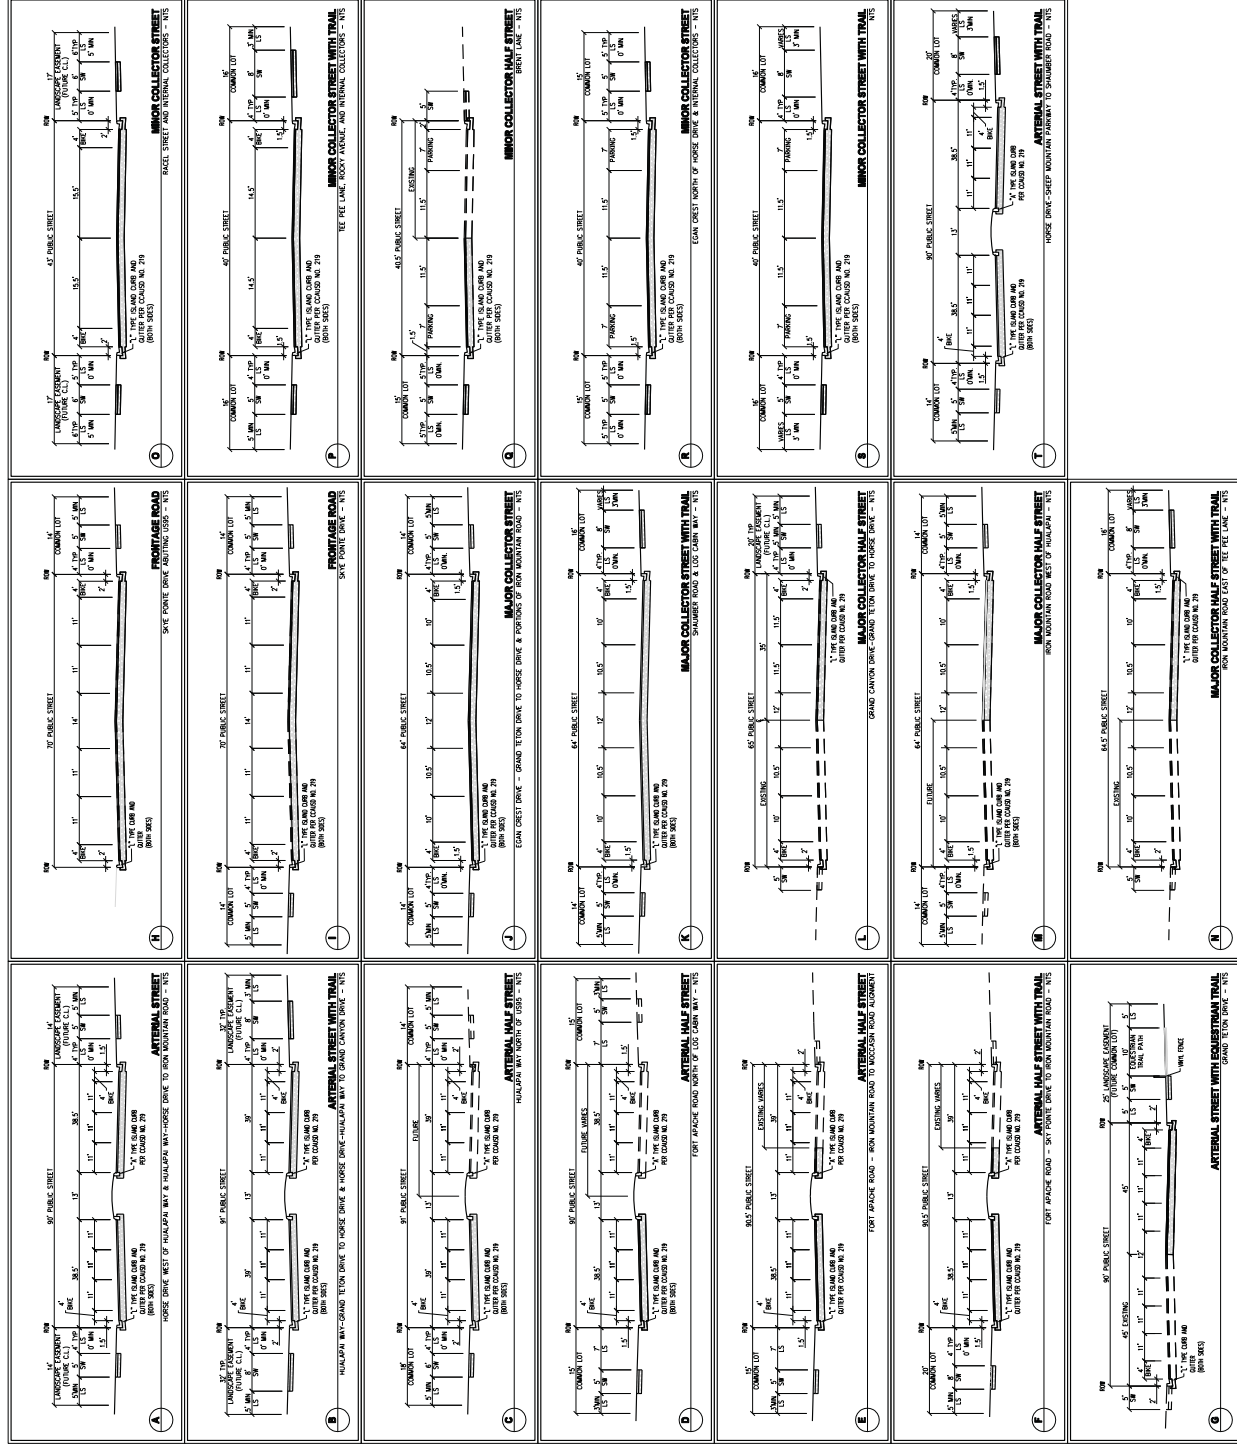




TMP-53058

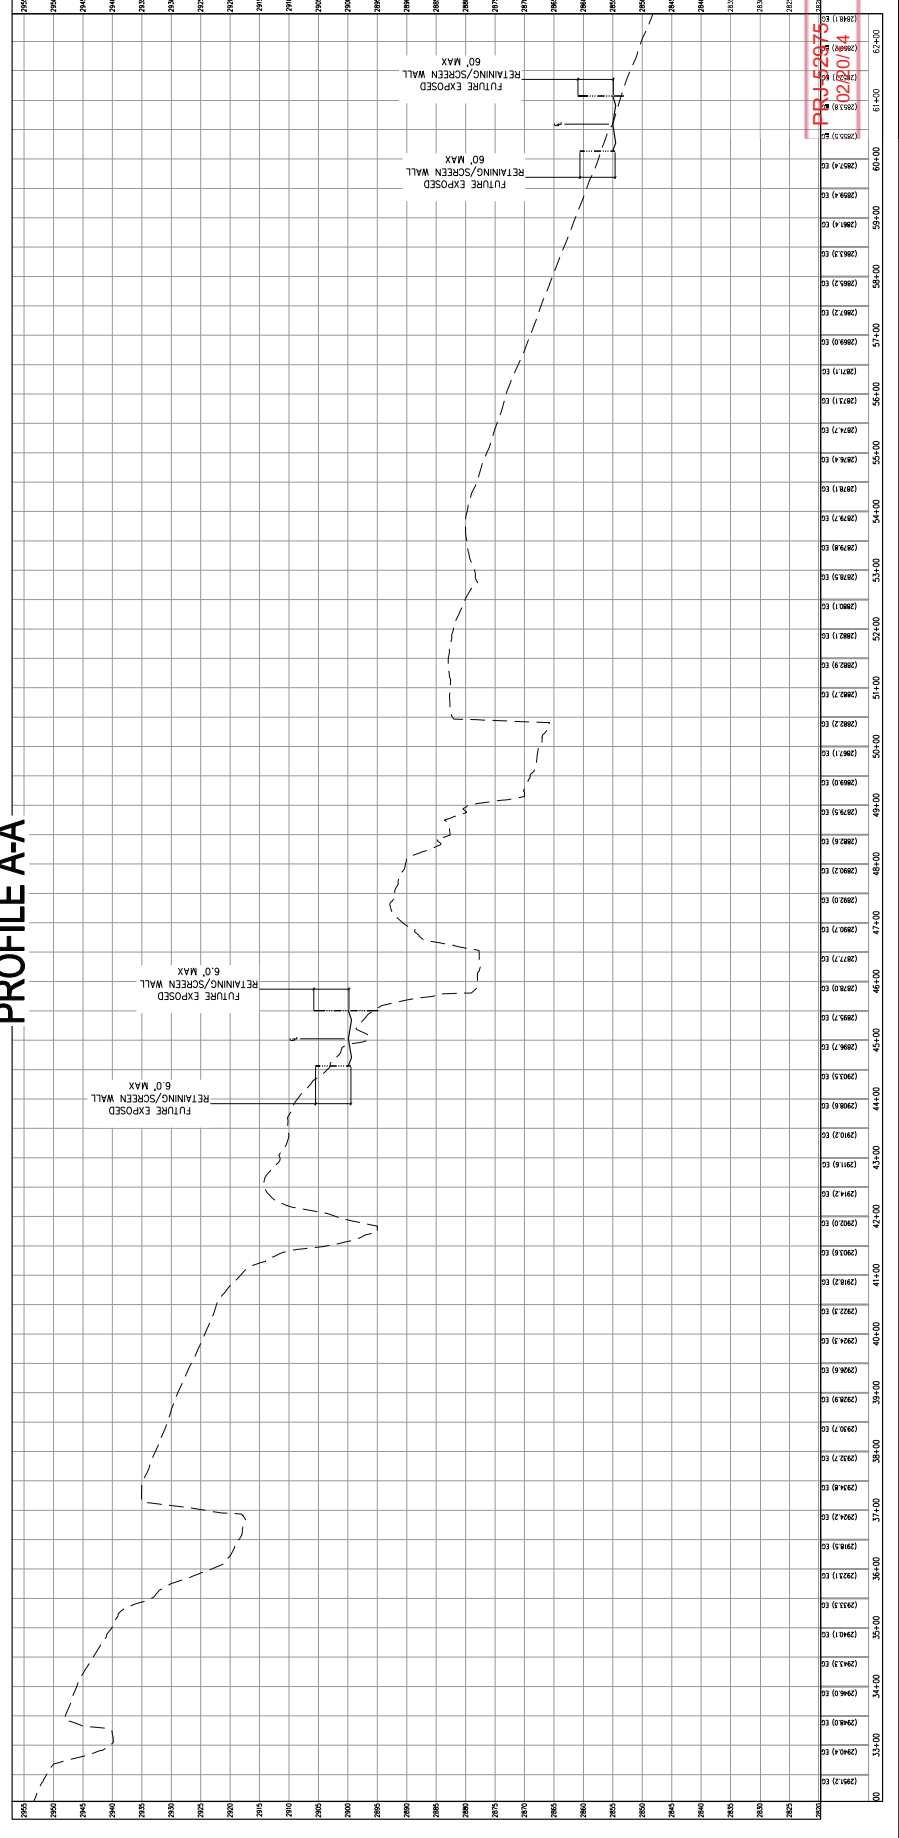


TMP-53058

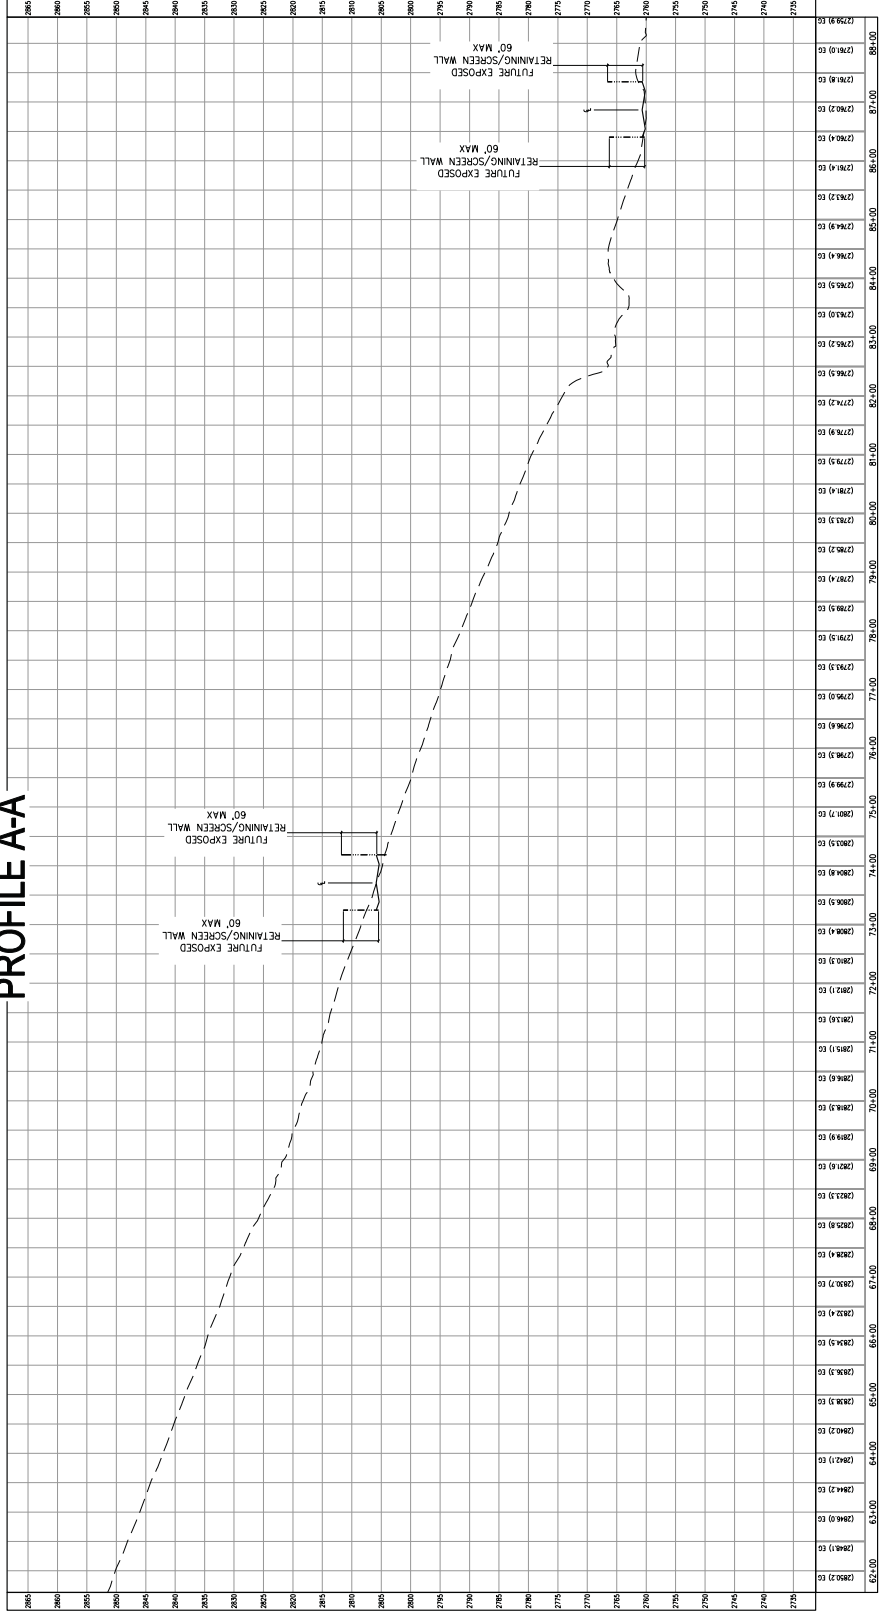


NO.	DESCRIPTION	DATE	BY	APP.

NINETY-FIVE MANAGEMENT LLC
SKYE CANYON
PARENT TENTATIVE MAP



DATE: 2/19/2014
DRAWN: BTM
DESIGNED: JAS
CHECKED: JAS
PROJECT NO.
OLY1401.001

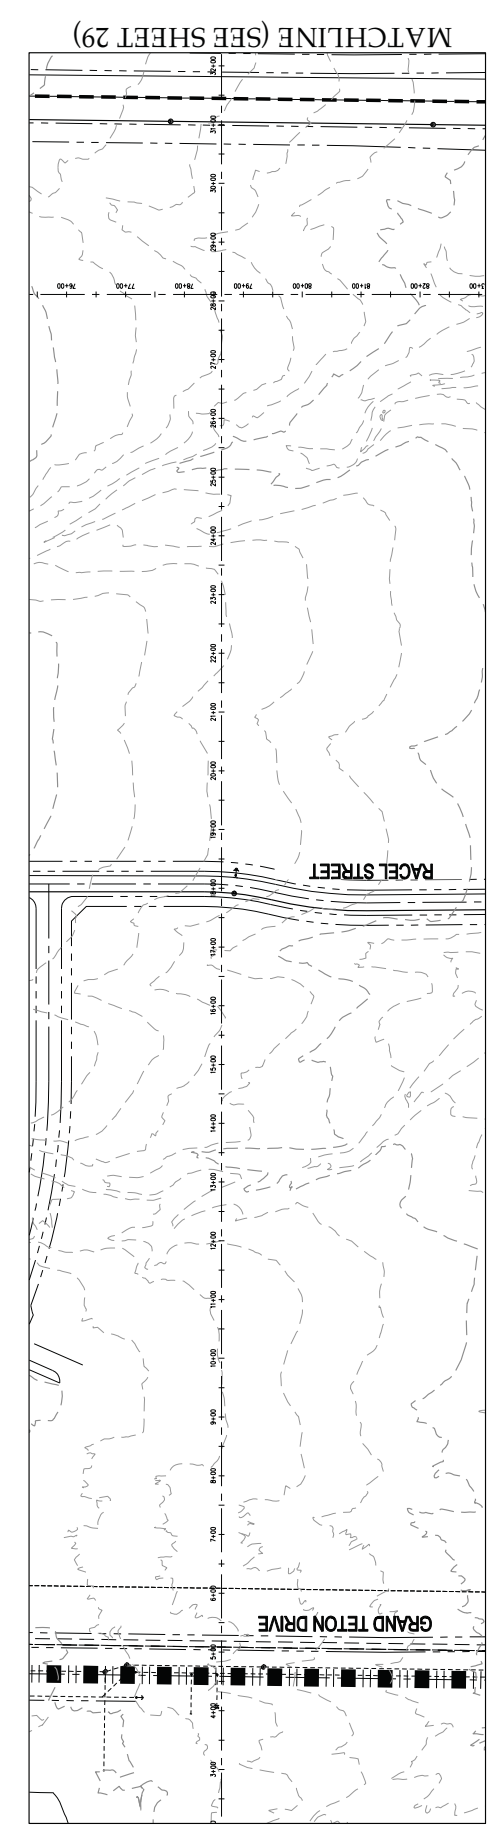

PROFILE B-B

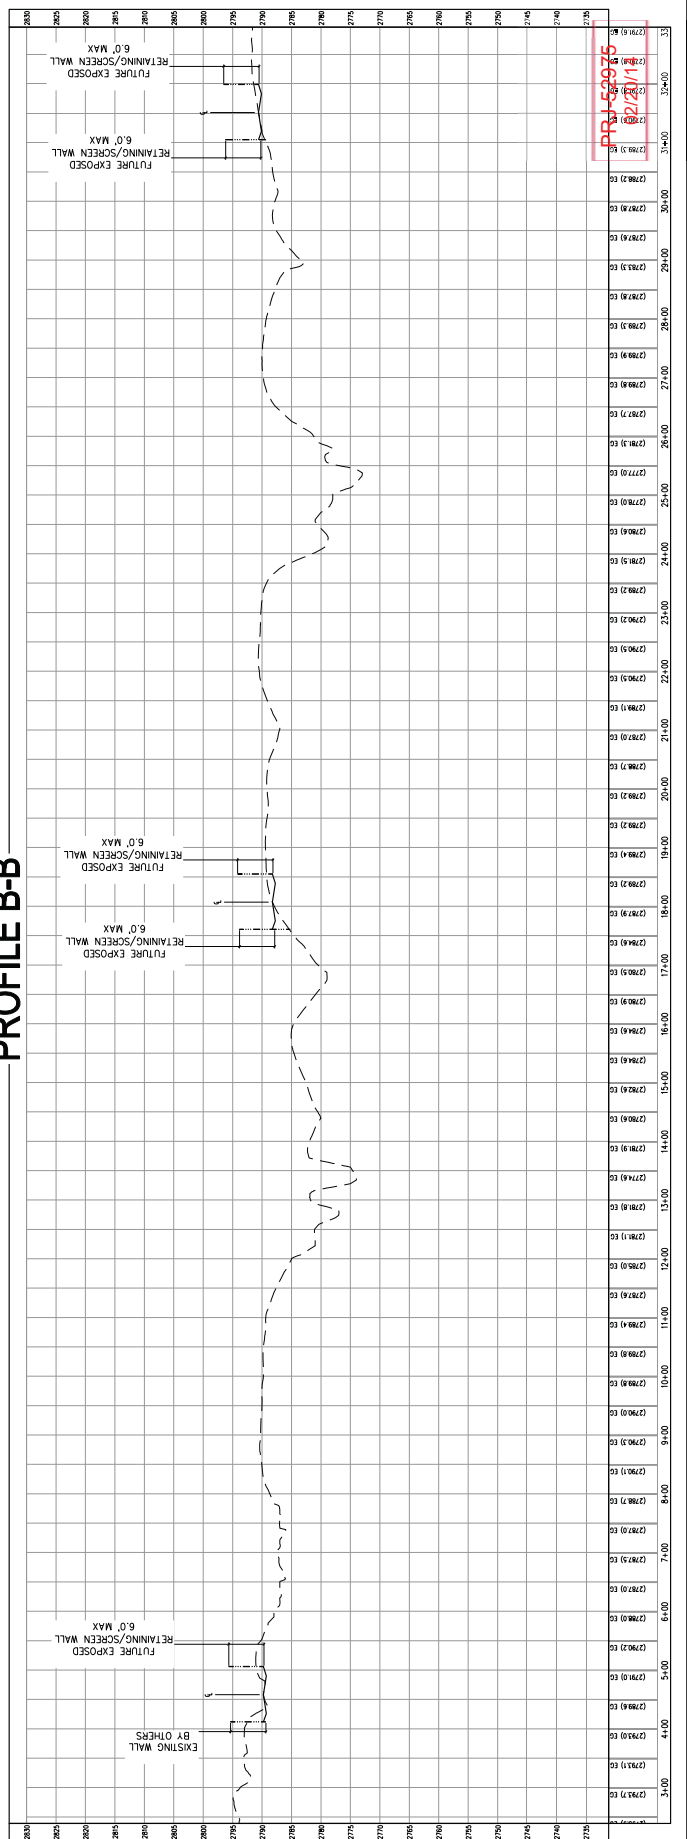


TMP-53058

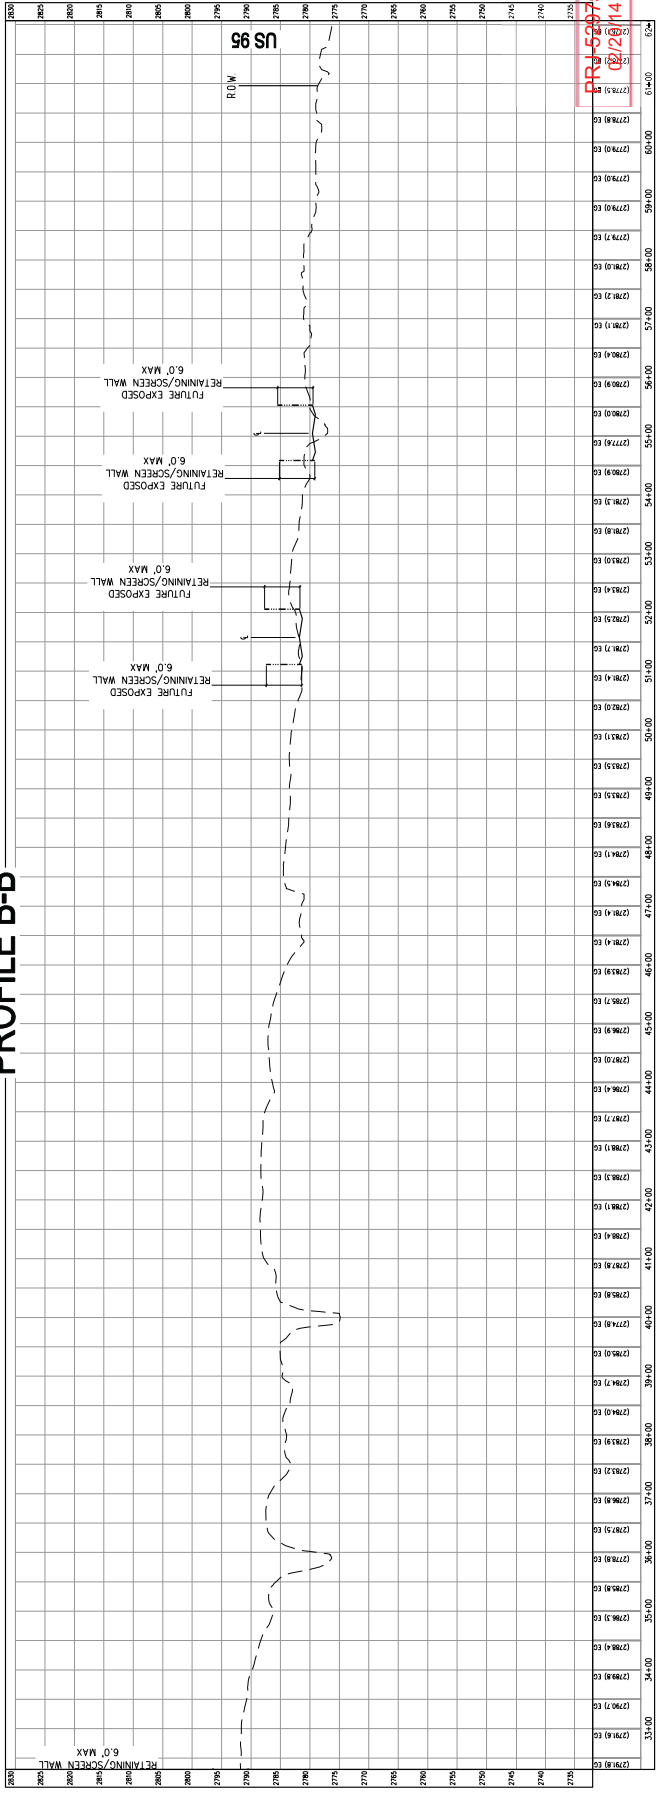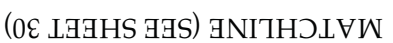


TMP-53058

TMP-53058

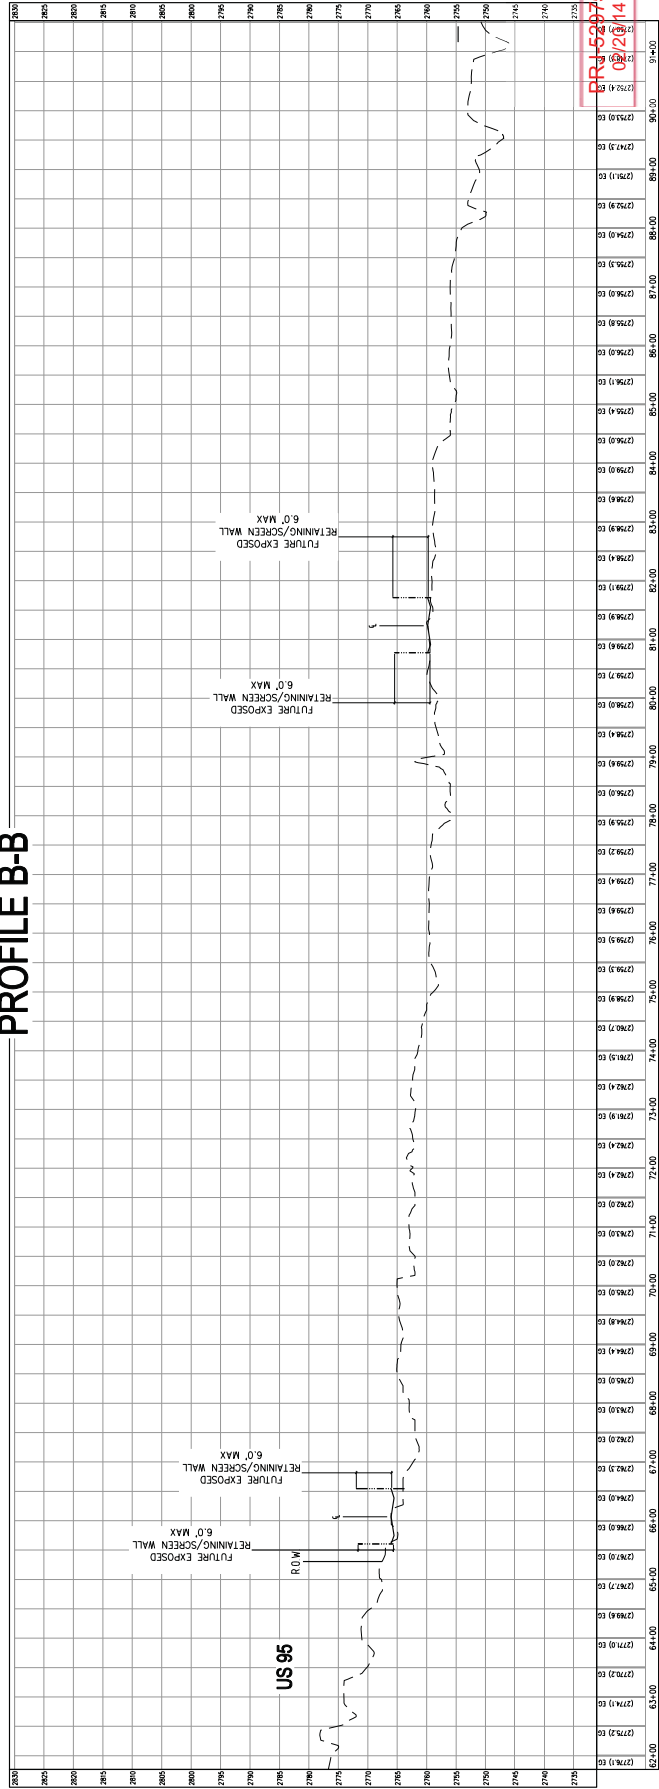


TMP-53058

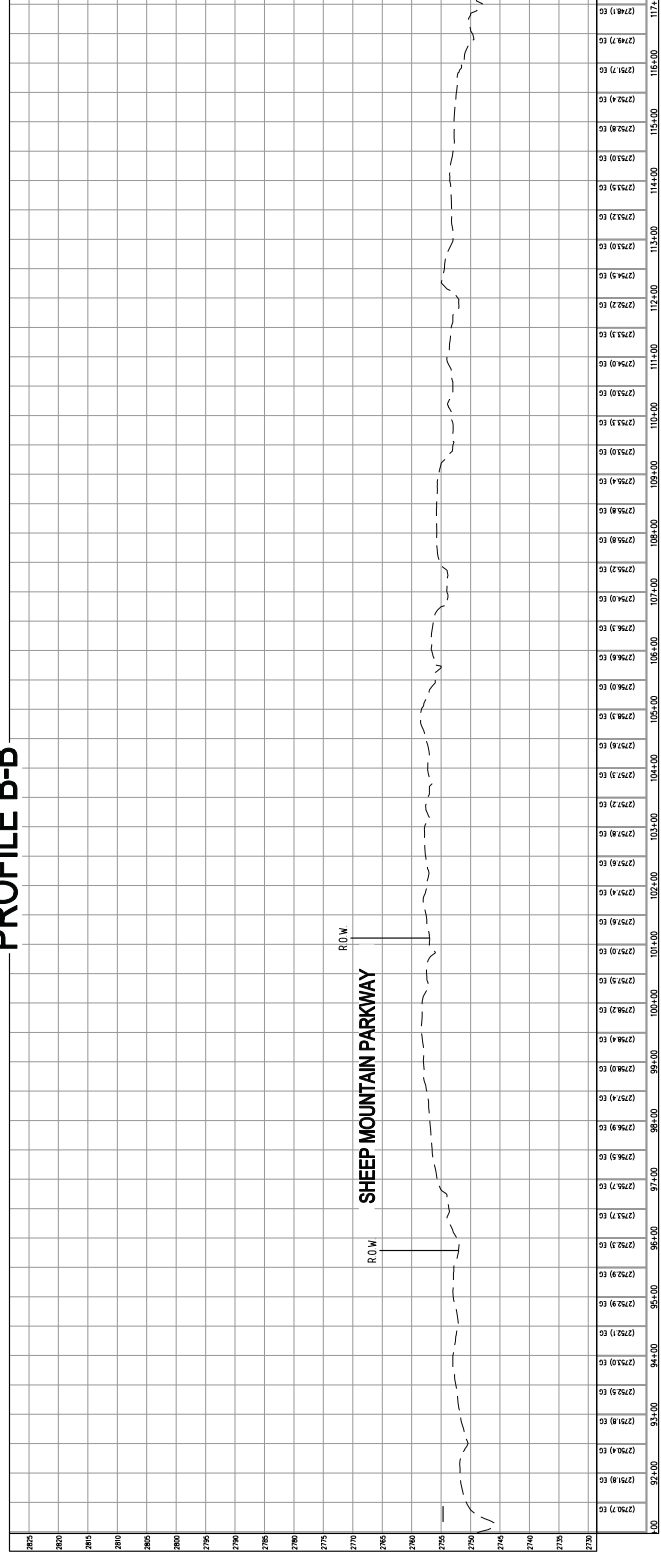


NO.	DESCRIPTION	DATE	BY	APP.

NINETY-FIVE MANAGEMENT LLC
SKYE CANYON
PARENT TENTATIVE MAP


DATE: 2/19/2014
DRAWN: BTM
DESIGNED: JAS
CHECKED: JAS
PROJECT NO.
OLY1401.001

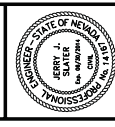

25
SHEET 25 OF 31

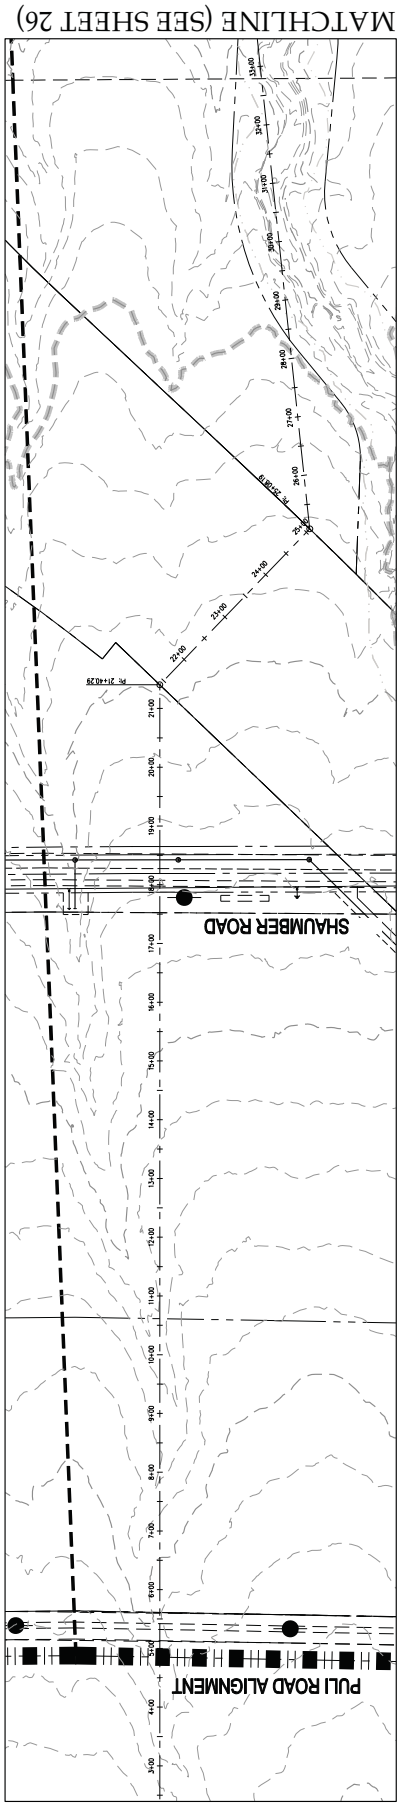




PROFILE A-A

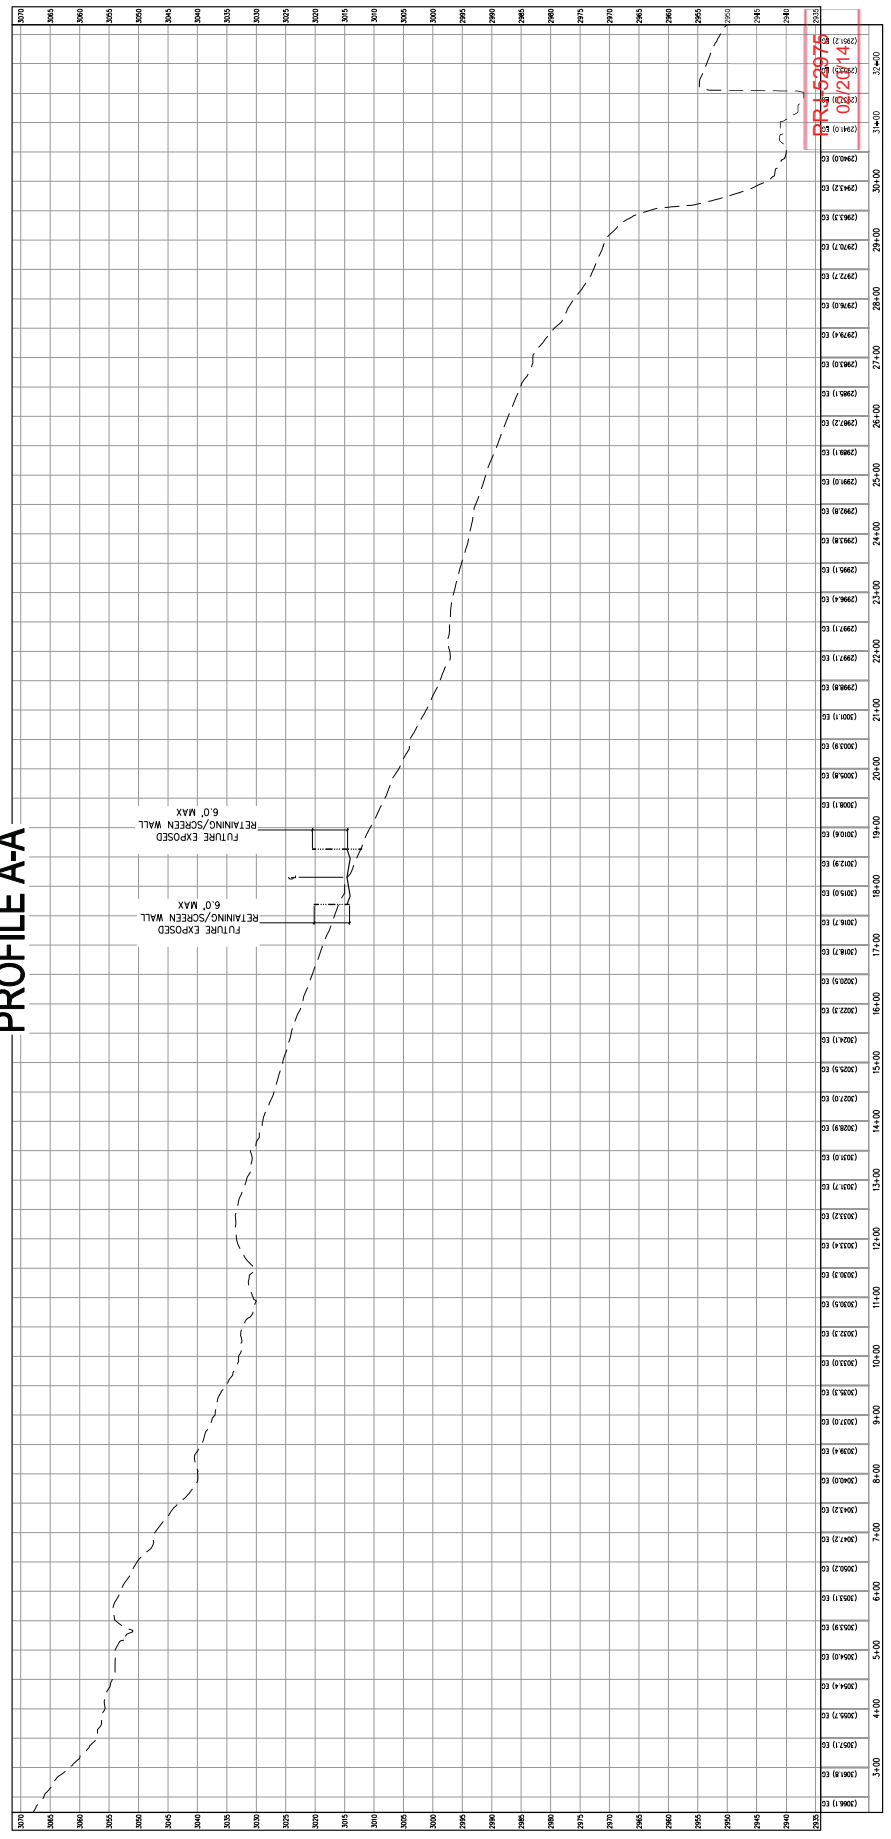



TMP-53058

TMP-53058

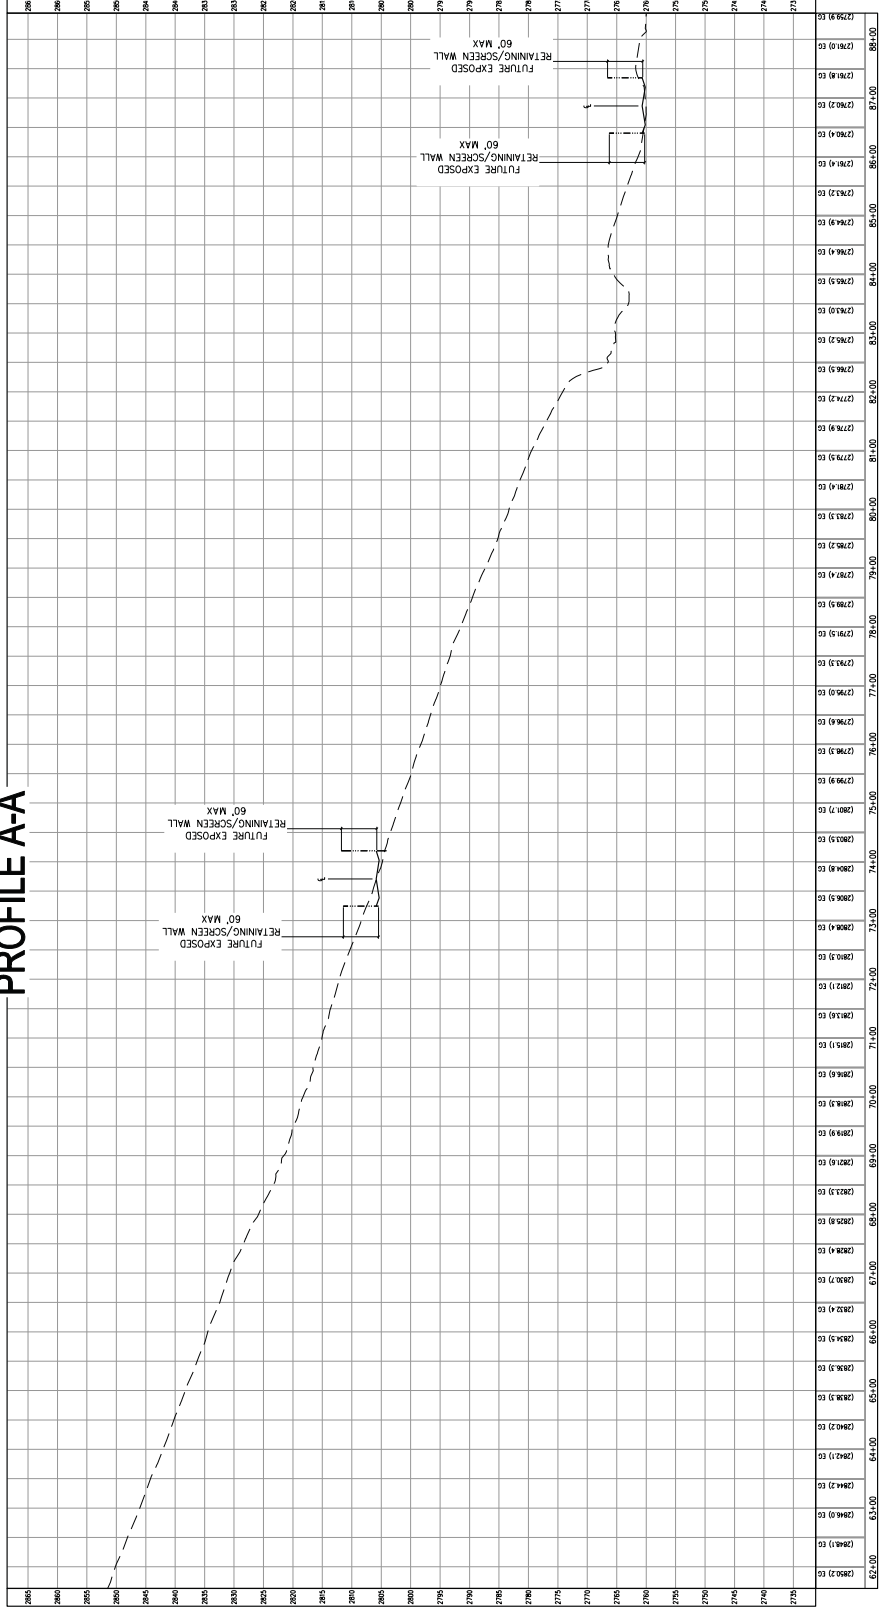

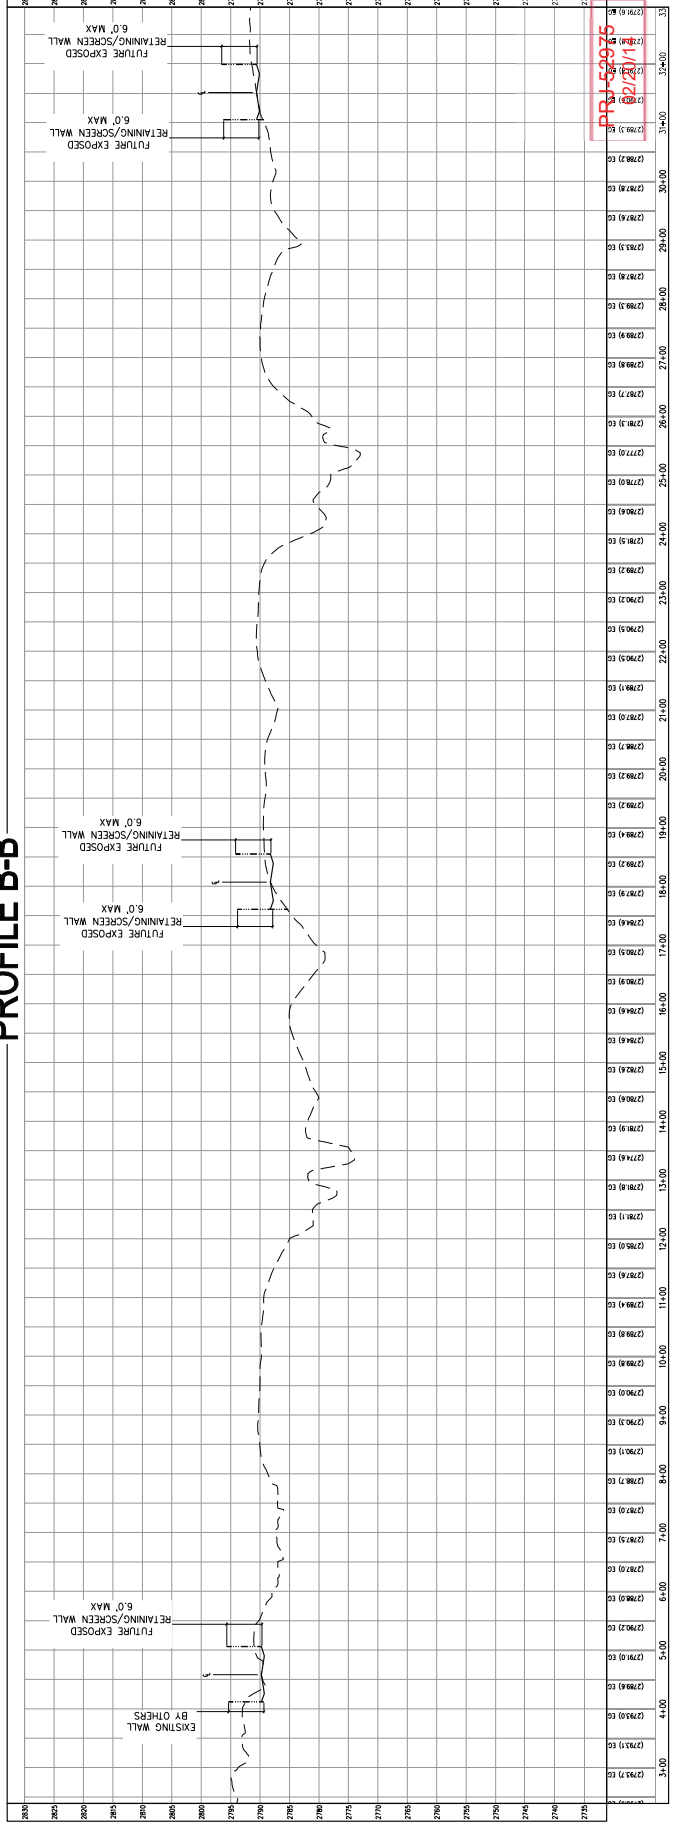
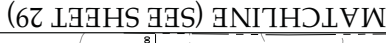



TMP-53058

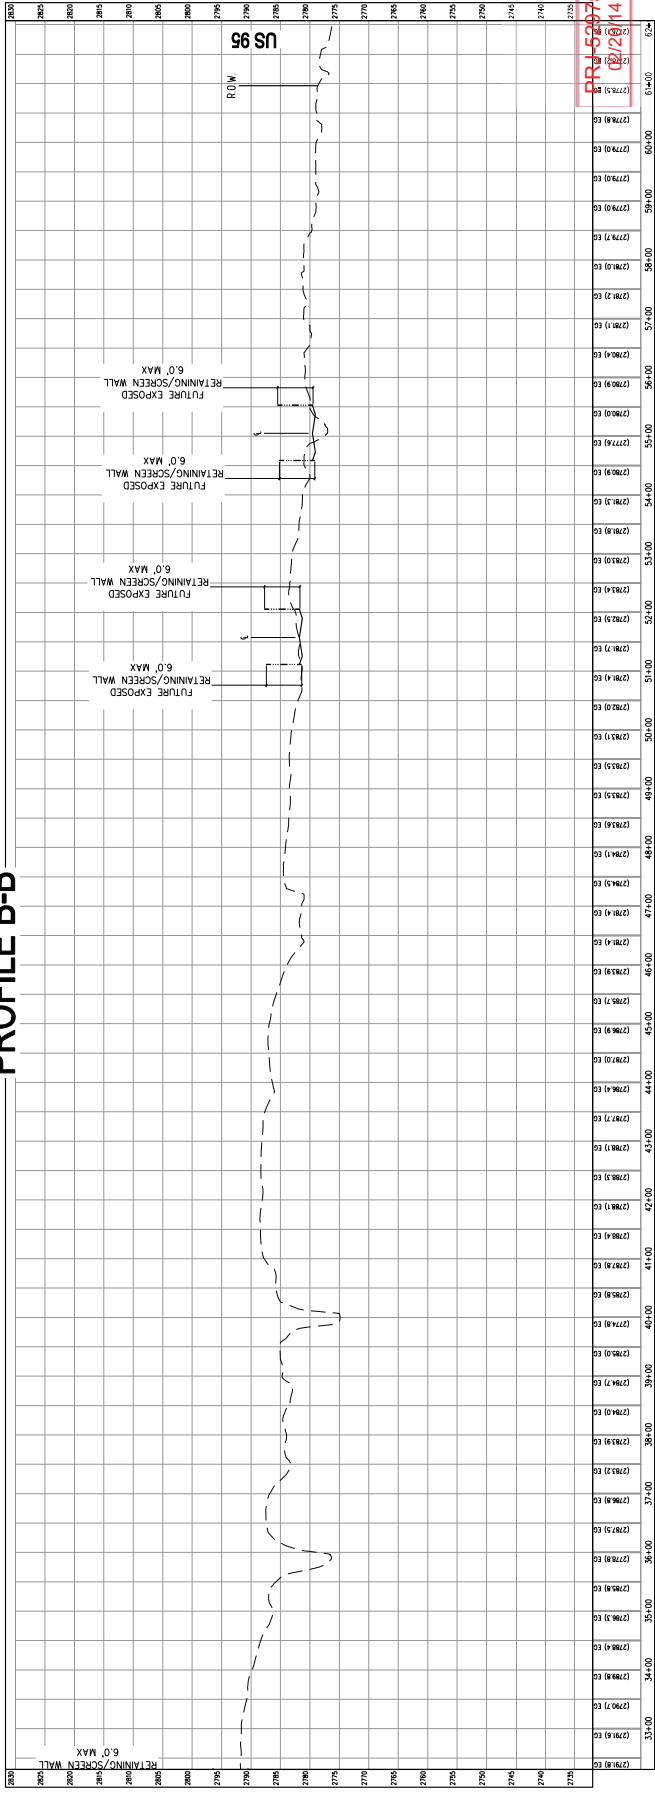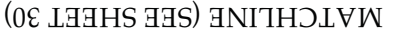


TMP-53058

TMP-53058

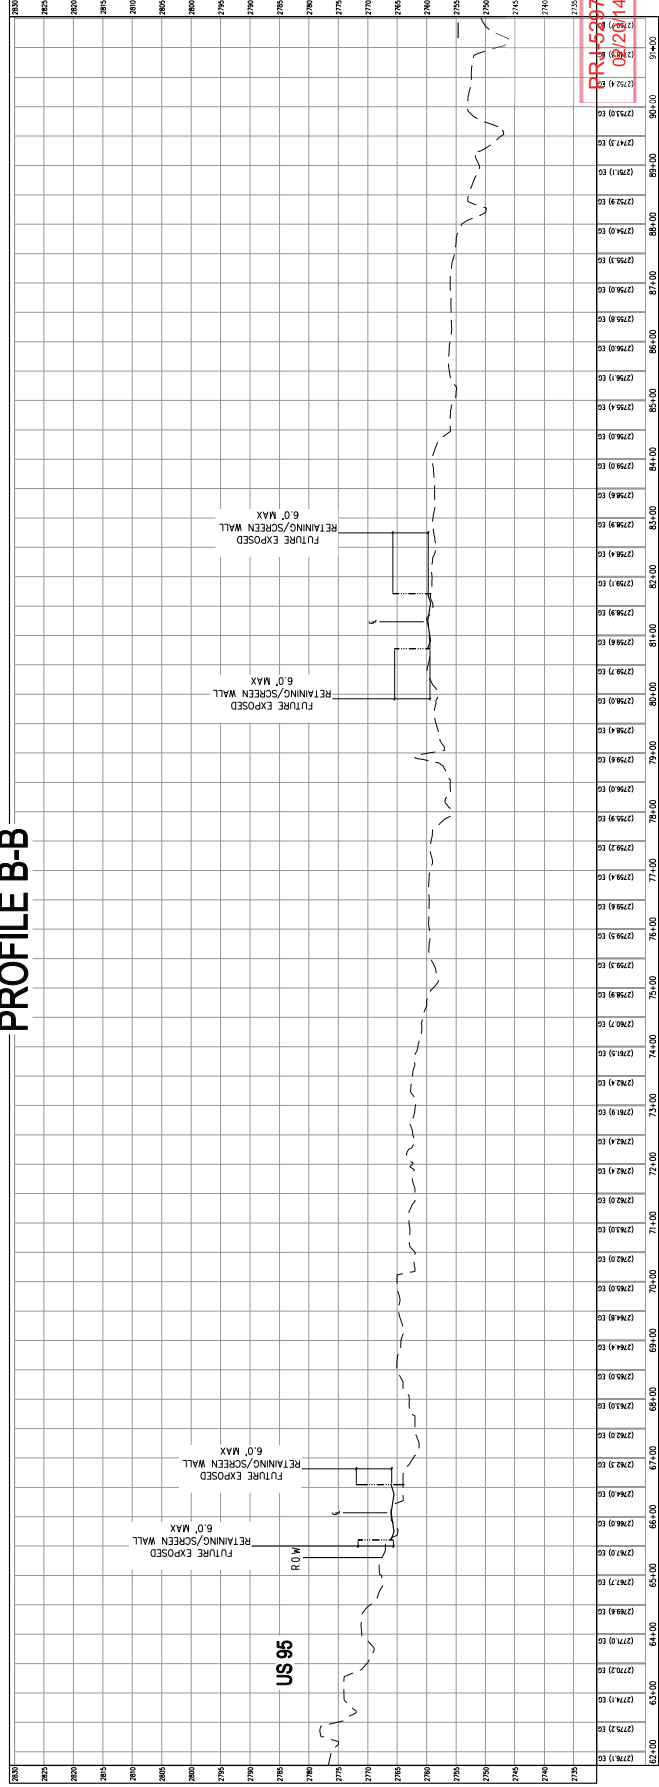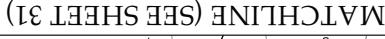

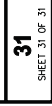


TMP-53058

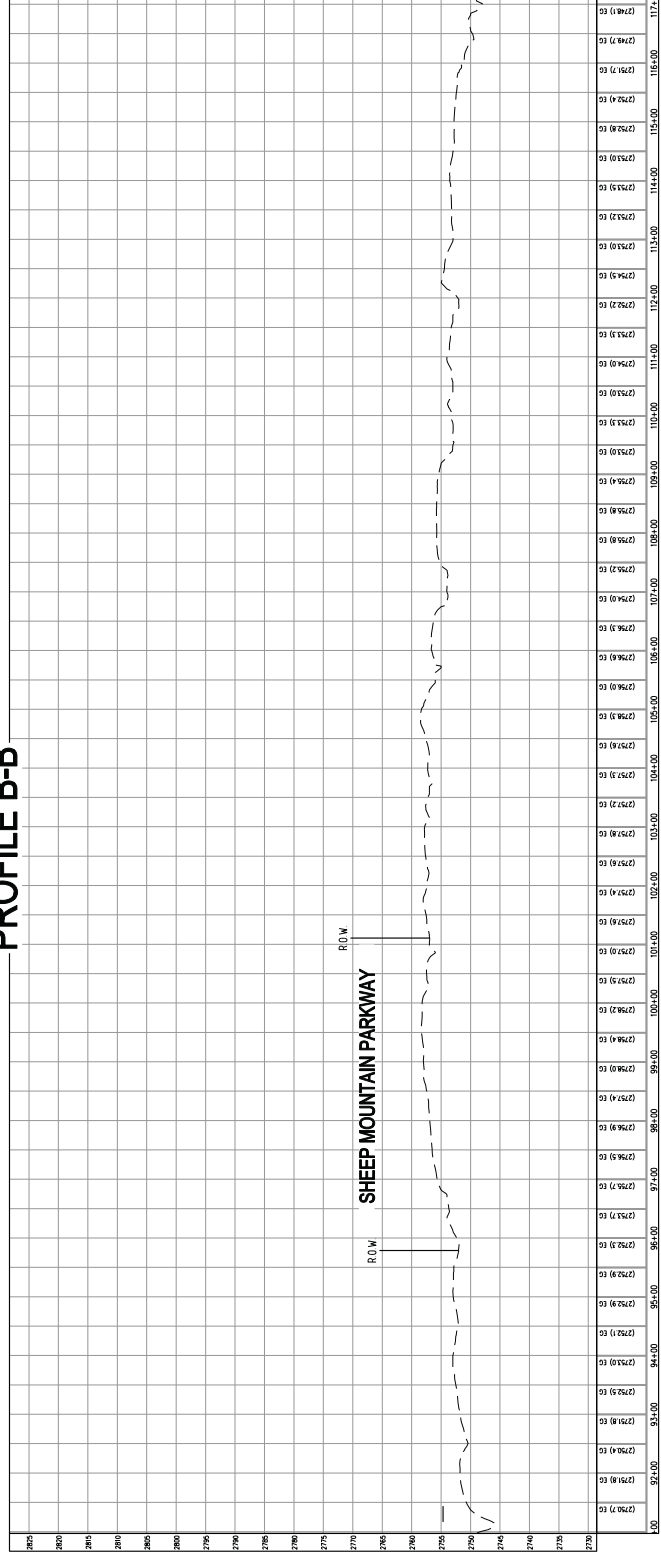


NO.	DESCRIPTION	DATE	BY	APP.

NINETY-FIVE MANAGEMENT LLC
SKYE CANYON
PARENT TENTATIVE MAP


DATE: 2/19/2014
DRAWN BY: BTM
DESIGNED BY: JAS
CHECKED BY: JAS
PROJECT NO.: OLY1401.001

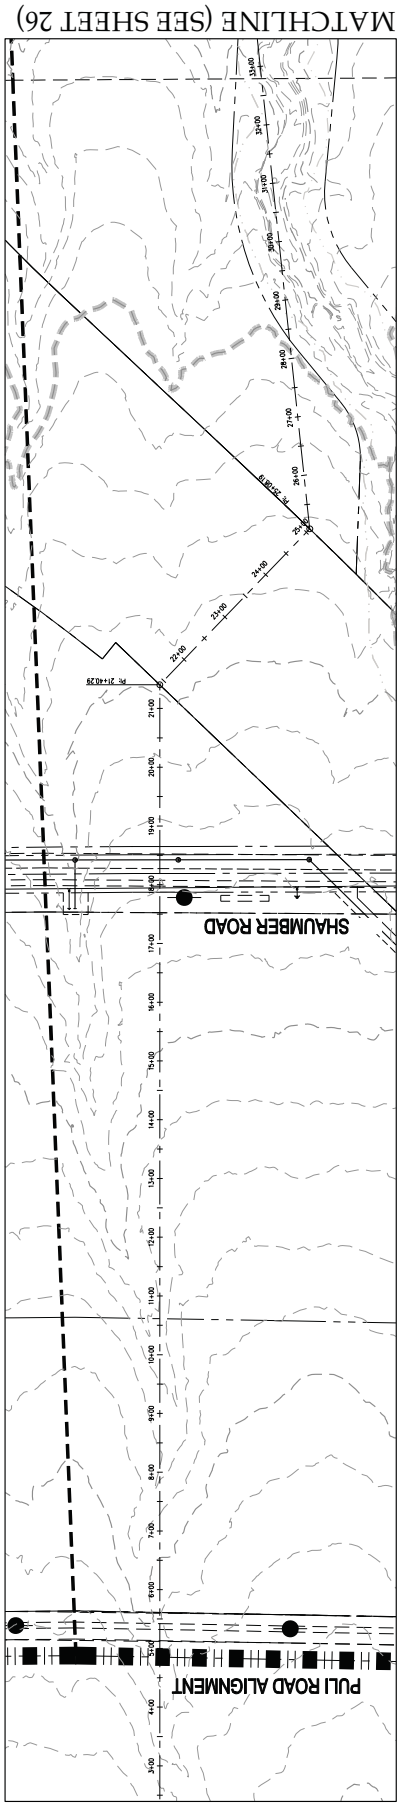


PROFILE A-A


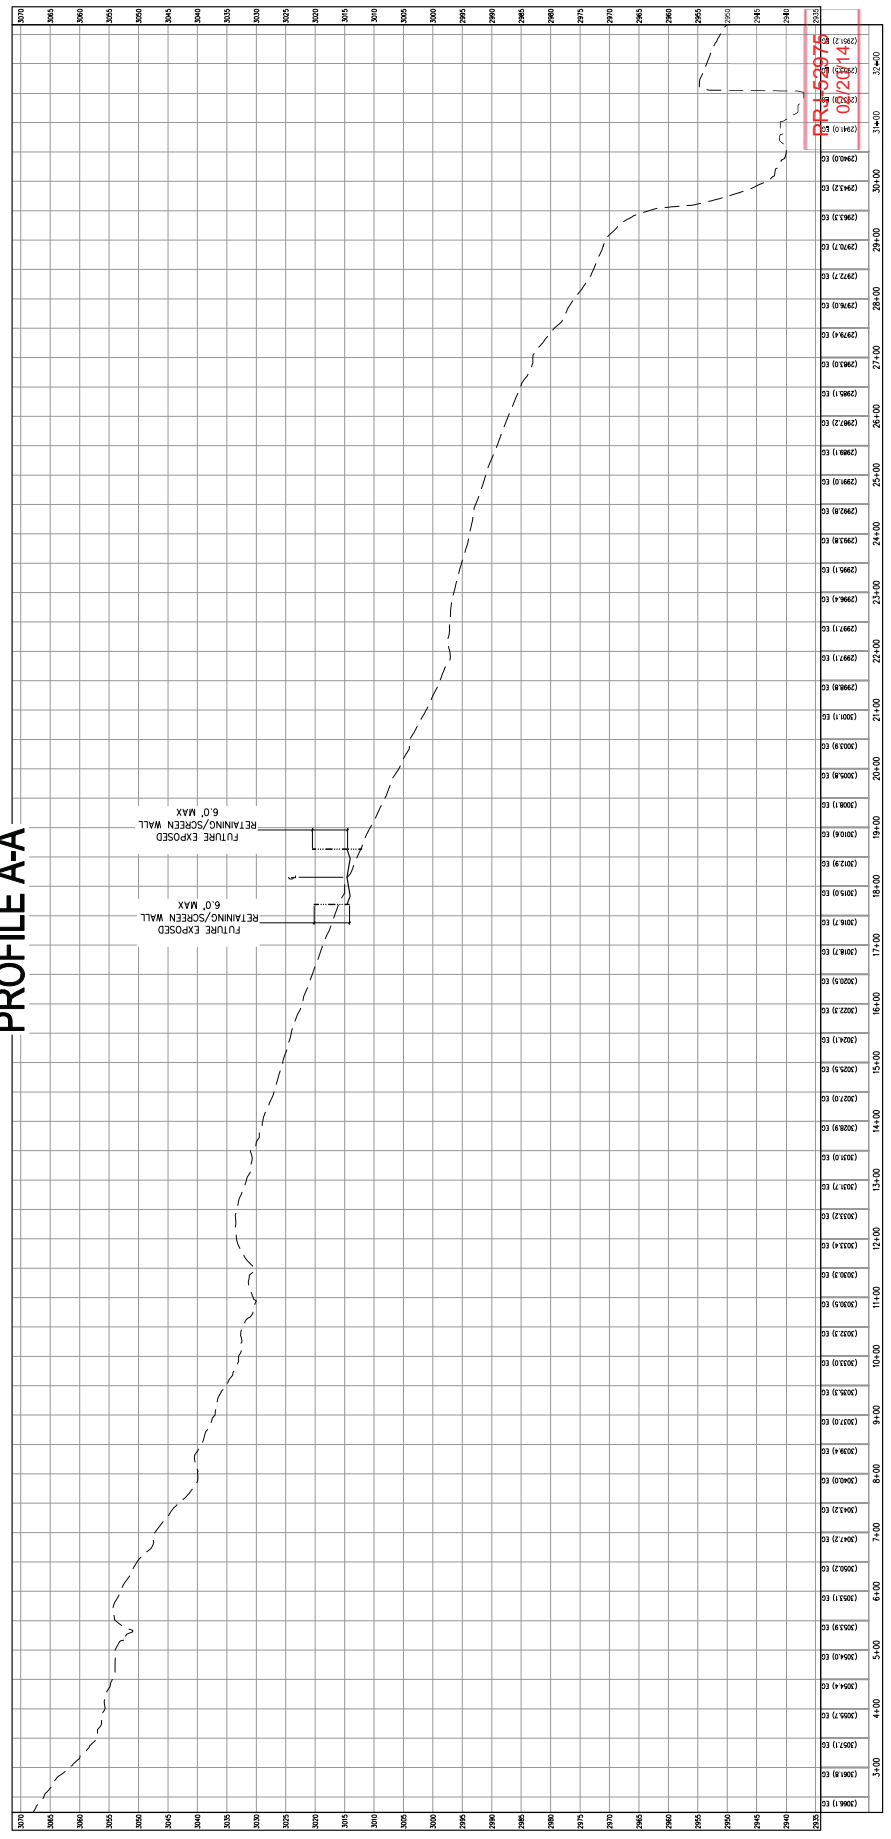


TMP-53058


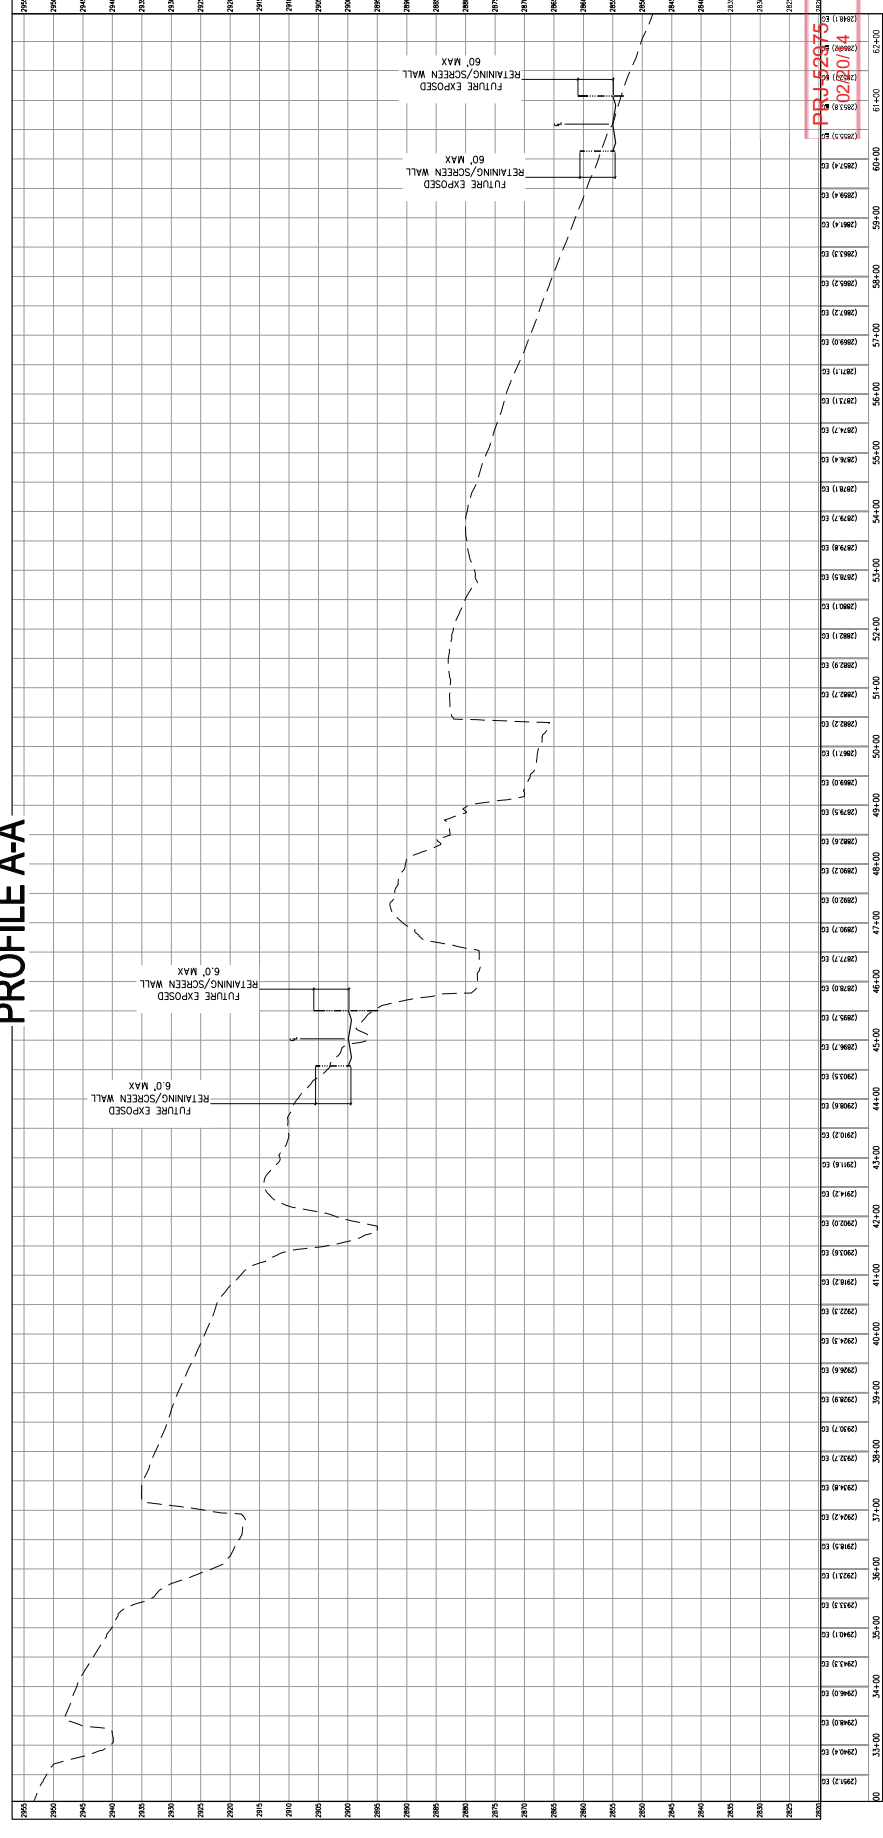


TMP-53058


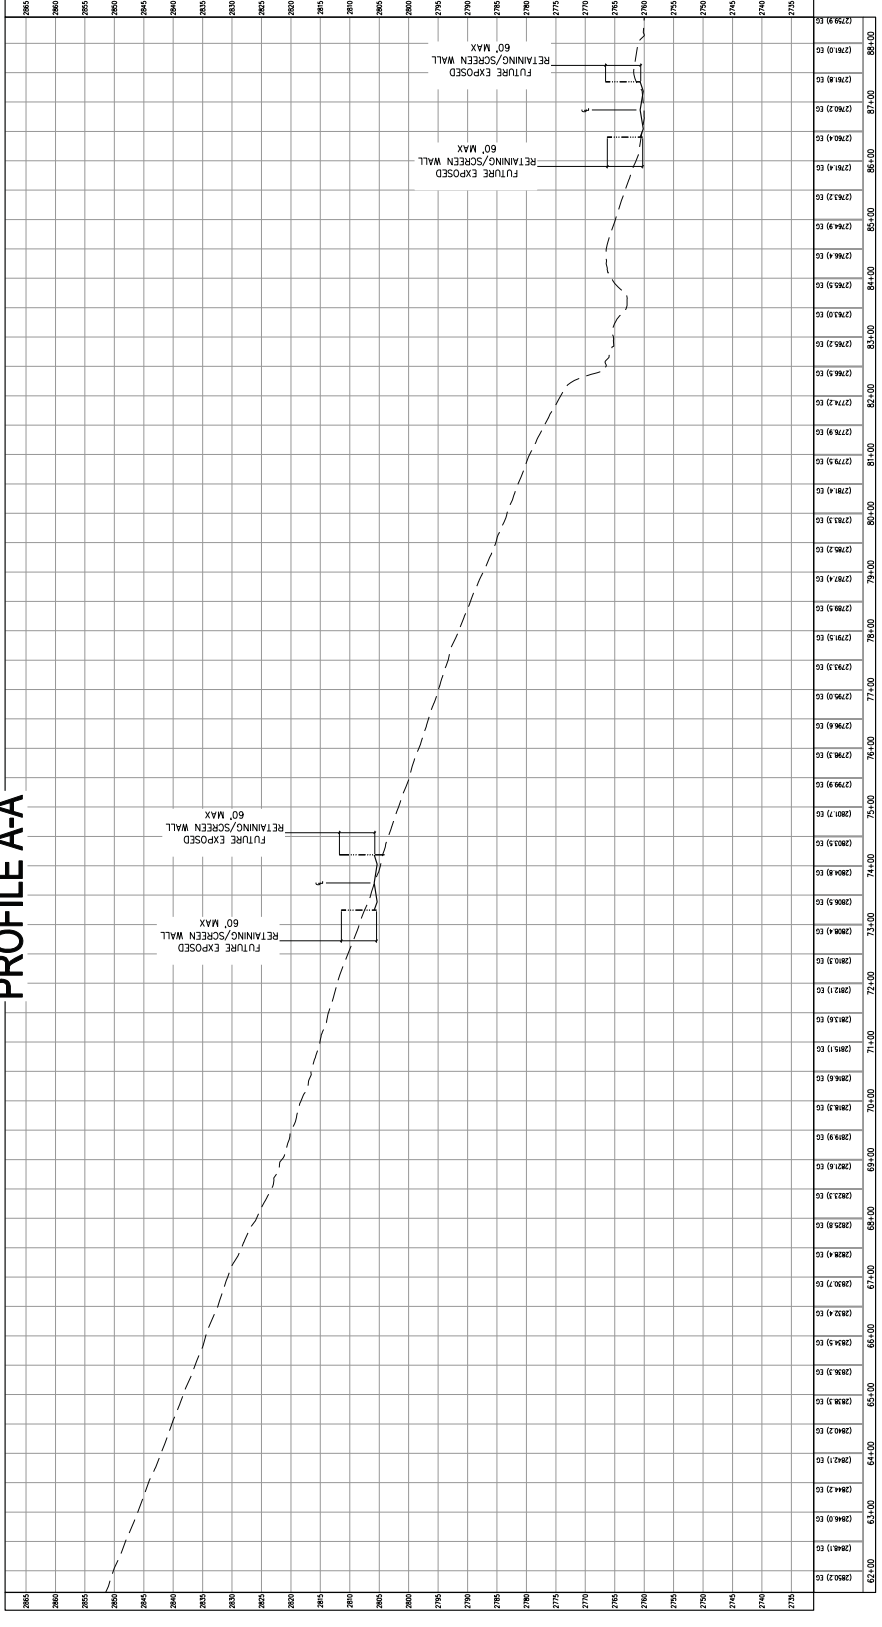


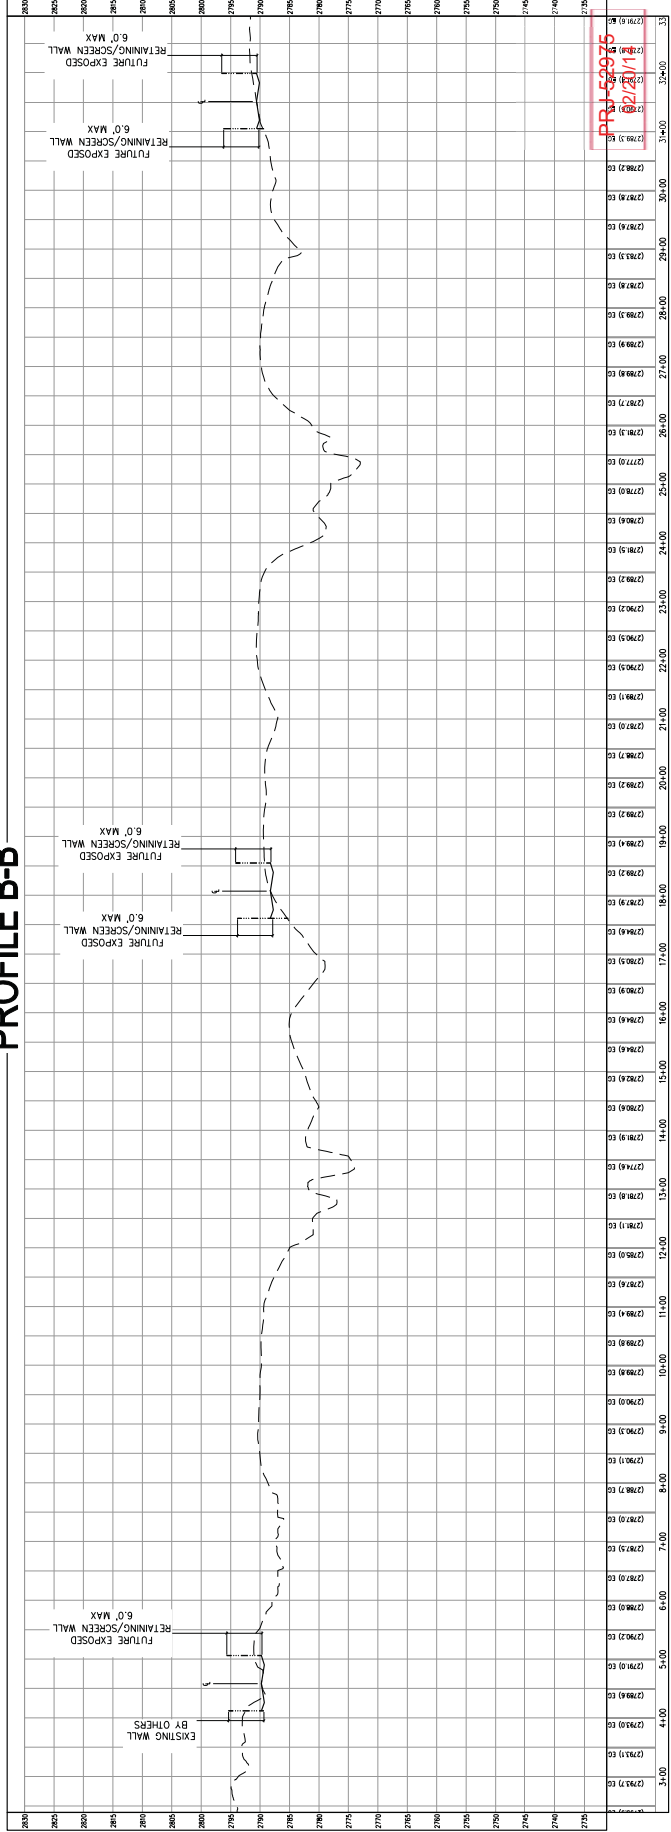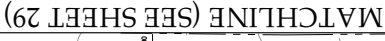

TMP-53058

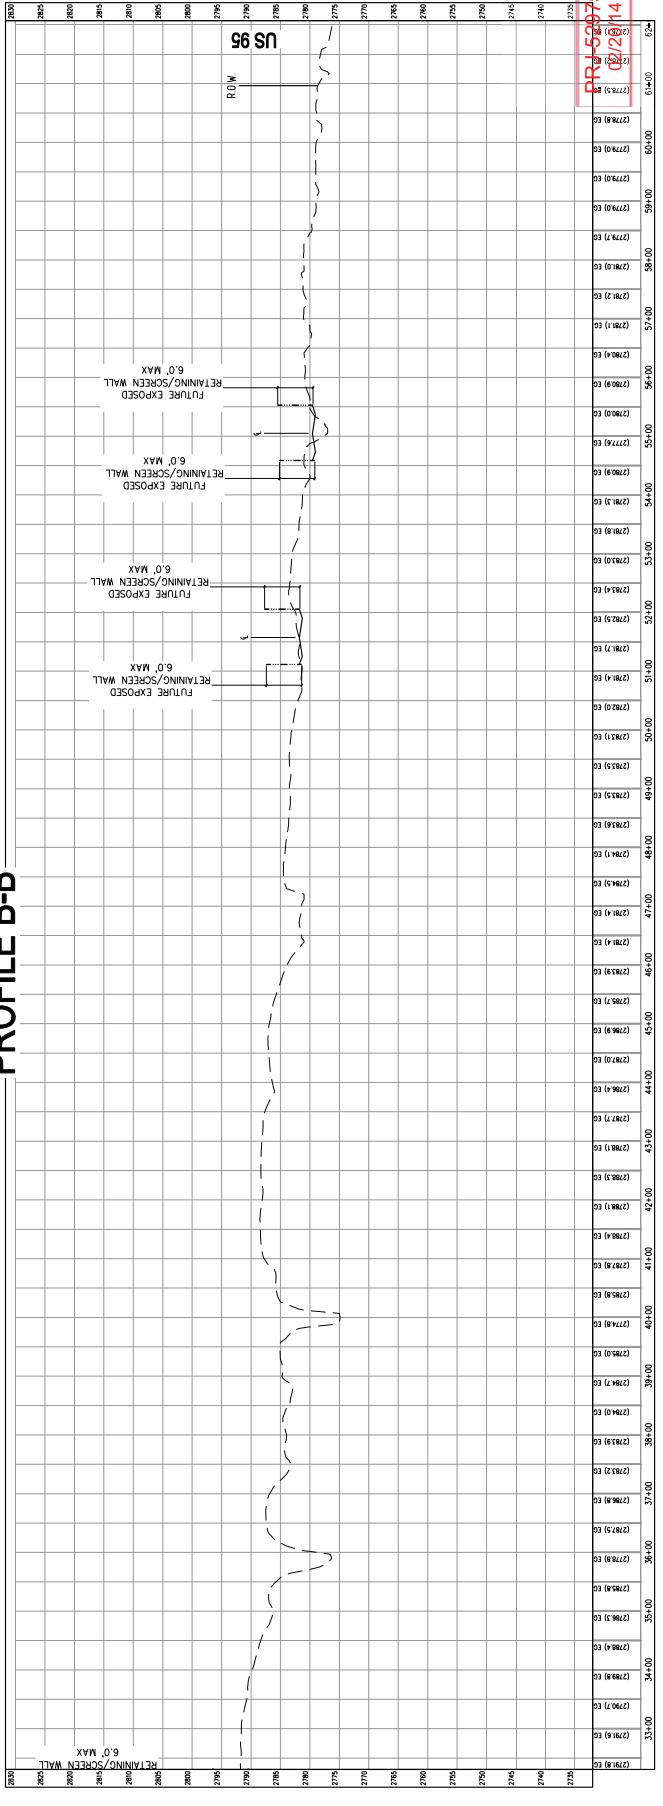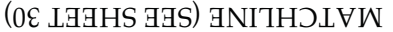

TMP-53058

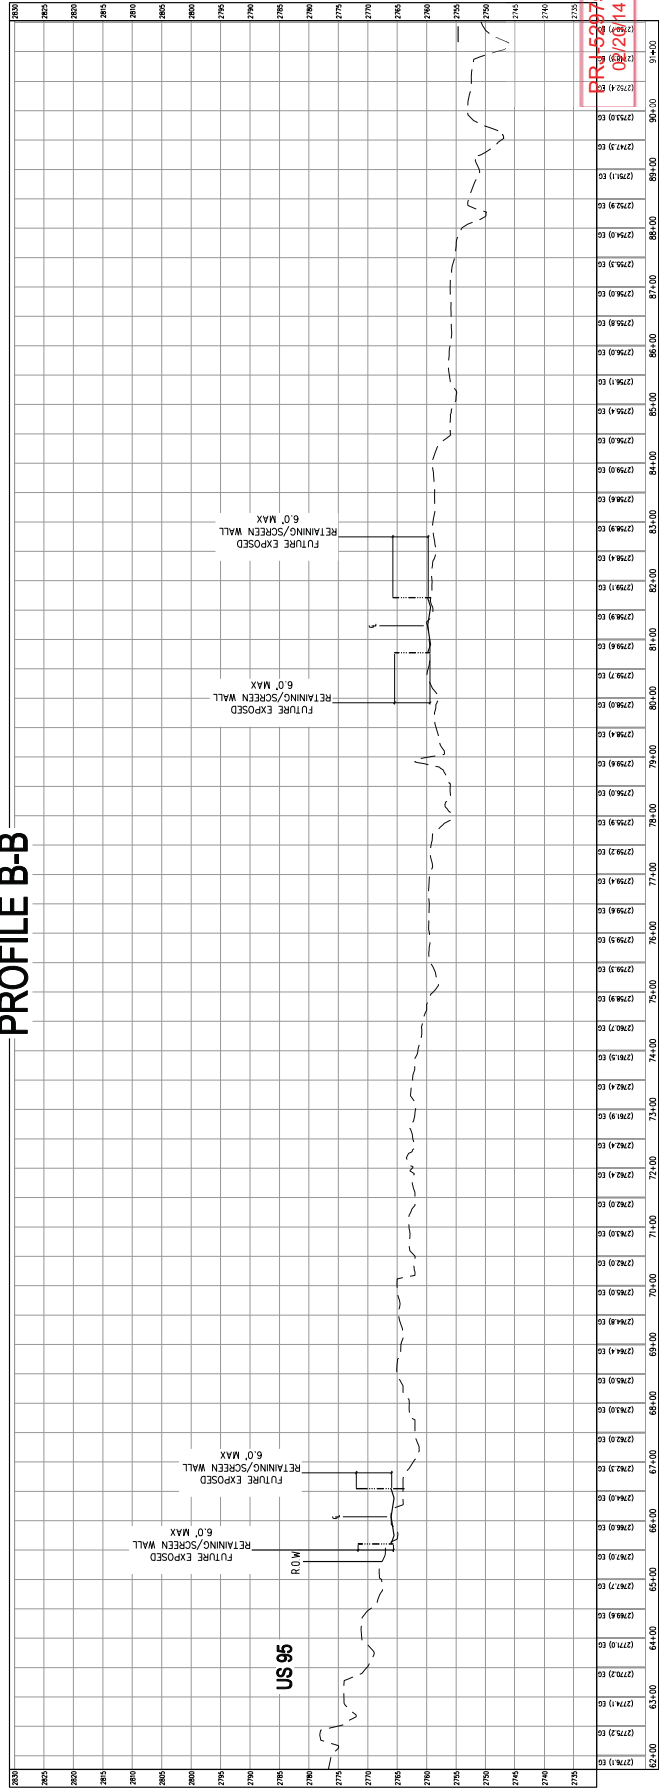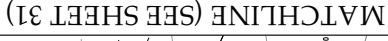

TMP-53058

TMP-53058

