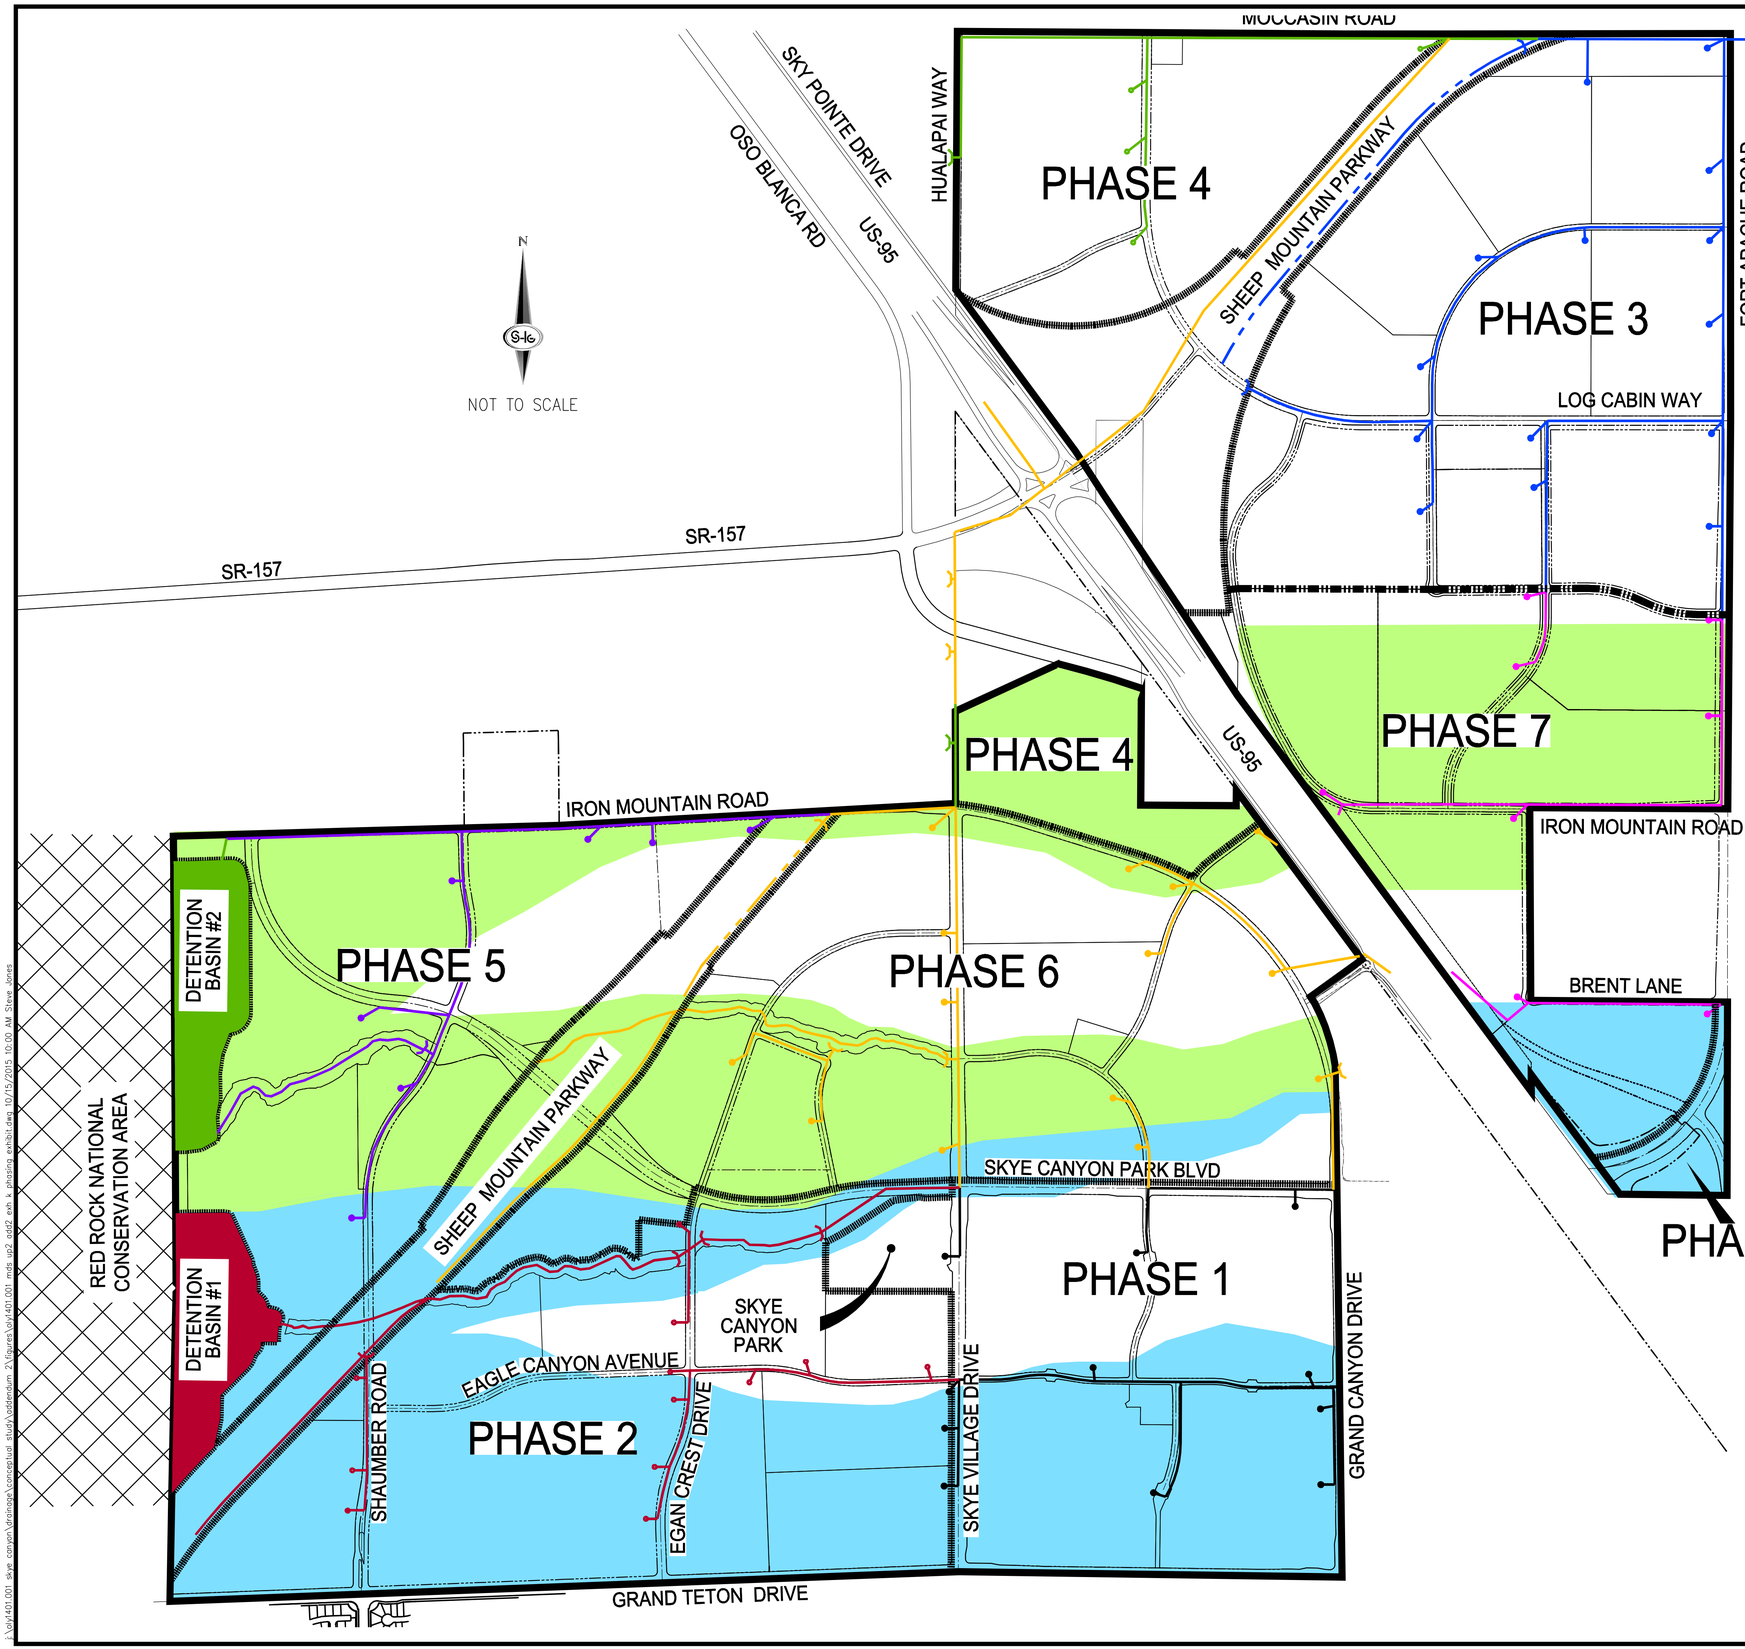

LEGEND

- PROJECT BOUNDARY
- PHASE BOUNDARY
- SHADOW OF PROTECTION FROM DETENTION BASIN 1
- SHADOW OF PROTECTION FROM DETENTION BASIN 2
- MASTER DRAINAGE INFRASTRUCTURE REQUIRED PRIOR TO BUILDING PERMITS FOR PHASE 1
- MASTER DRAINAGE INFRASTRUCTURE REQUIRED PRIOR TO BUILDING PERMITS FOR PHASE 2
- MASTER DRAINAGE INFRASTRUCTURE REQUIRED PRIOR TO BUILDING PERMITS FOR PHASE 3
- MASTER DRAINAGE INFRASTRUCTURE REQUIRED PRIOR TO BUILDING PERMITS FOR PHASE 4
- MASTER DRAINAGE INFRASTRUCTURE REQUIRED PRIOR TO BUILDING PERMITS FOR PHASE 5
- MASTER DRAINAGE INFRASTRUCTURE REQUIRED PRIOR TO BUILDING PERMITS FOR PHASE 6
- MASTER DRAINAGE INFRASTRUCTURE REQUIRED PRIOR TO BUILDING PERMITS FOR PHASE 6

NOTES:

1. DETENTION BASIN(S) MAY BE REQUIRED TO BE IN PLACE AND FUNCTIONING TO PROTECT THE APPLICABLE SHADOW OF PROTECTION AREAS, UNLESS OTHERWISE ABLE TO DEMONSTRATE THAT DEVELOPMENT OF AN AFFECTED AREA DOES NOT ADVERSELY IMPACT DOWNSTREAM PROPERTY.
2. ALL AREAS NOT LOCATED WITHIN A SHADOW OF PROTECTION AREA WILL BE REQUIRED TO SHOW DEVELOPMENT DOES NOT ADVERSELY IMPACT DOWNSTREAM PROPERTY.
3. PHASING SHOWN ON THIS EXHIBIT IS CONSIDERED PRELIMINARY. AS FUTURE PHASES PROGRESS AND DO NOT MATCH AS PRESENTED, THIS EXHIBIT WILL NEED TO BE UPDATED.
4. THE DESIGNATED MASTER DRAINAGE INFRASTRUCTURE FOR EACH PHASE IS CONCEPTUAL IN NATURE ONLY. A TECHNICAL DRAINAGE STUDY FOR EACH PHASE OF MASTER DRAINAGE INFRASTRUCTURE IS REQUIRED TO FORMALLY ESTABLISH THE LIMITS OF FACILITIES AND ADEQUATE FLOOD PROTECTION.

SLATER HANIFAN GROUP
CONSULTING ENGINEERS & PLANNERS
5740 S. ARVILLE STREET #216, LAS VEGAS, NV 89118
PHONE (702) 284-5300 FAX (702) 284-5399

NO.	DESCRIPTION	DATE	BY	APP. DATE	APP.

NINETY-FIVE MANAGEMENT, LLC.

SKYE CANYON MASTER DRAINAGE STUDY UPDATE NO.2
SHADOW OF PROTECTION & PRELIMINARY PHASING EXHIBIT

DATE: MARCH 2015
DRAFTER: ETM
DESIGNER: ETM
CHECKED: SMJ
PROJECT NO. OLY1401.001

EXHIBIT K
SHEET 1 OF 1

\Oly1401.001 skye canyon\drainage\conceptual study\addendum 2\figures\oly1401.001 mds up2 add2 exh k phasing exhibit.dwg 10/15/2015 10:00 AM Steve Jones