Book 1679

"MELCHIONNE PARK"

PTN. OF SW1/4 SE1/4 SW1/4 SEC. 19, T20S, R62E MDBM

1638794

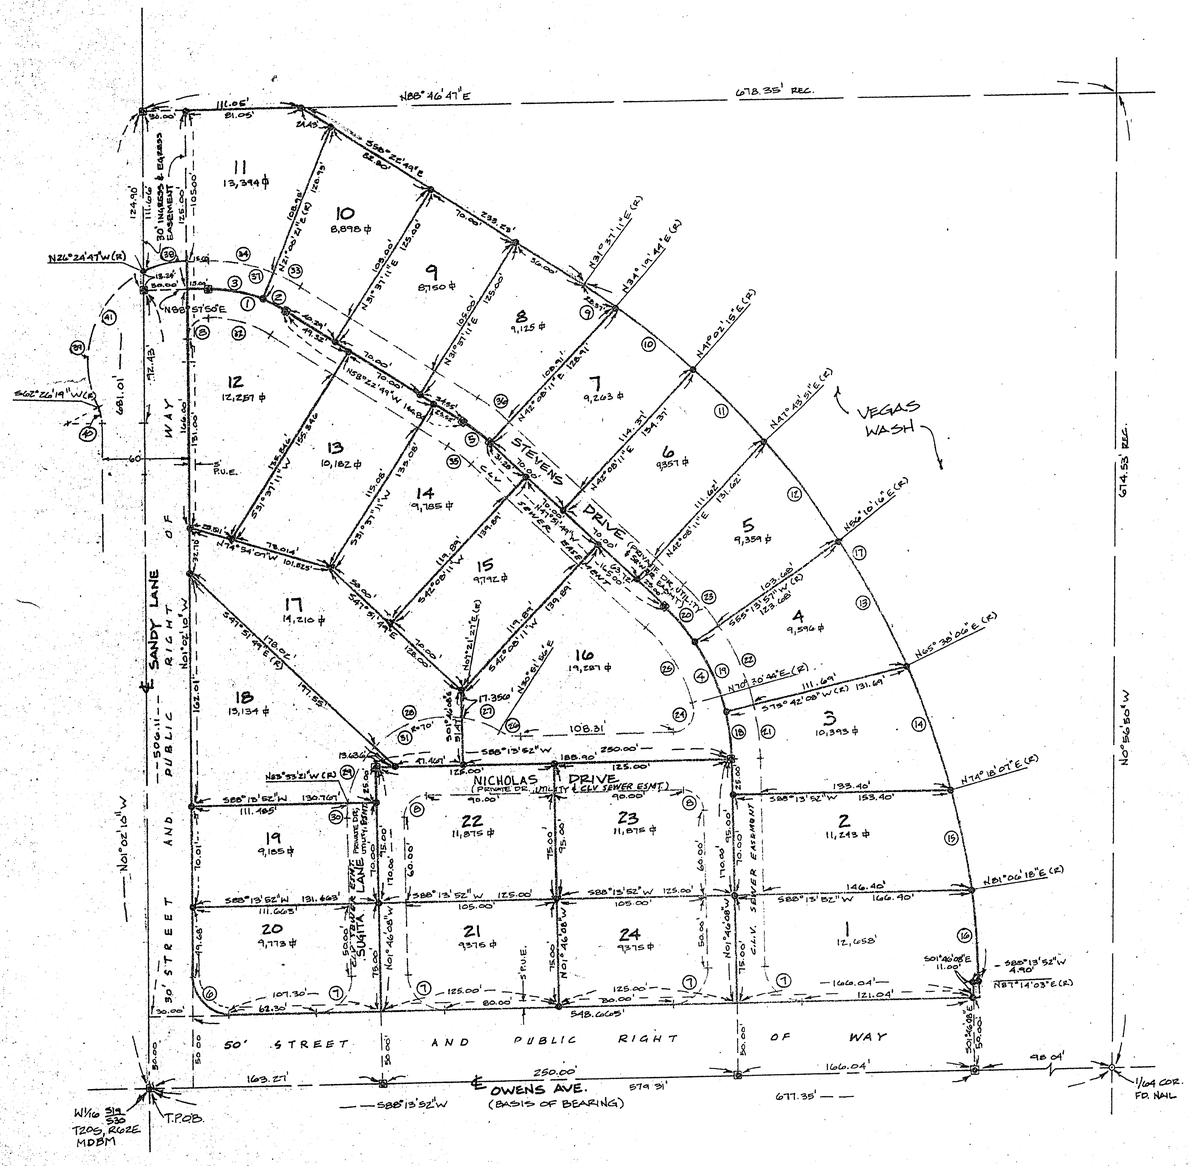

LEGEND

- ⊠ – SET 2" BRASS CAP IN CONC. RLS 5269
- ● – SET NAIL, TAG, & SHINNER RLS 5269
- ▼ – SET REBAR & CAP RLS 5269
- ⊙ – FOUND MONUMENTS AS NOTED

CURVE DATA

No.	R	Δ	T	L
1.	101.85'	32° 39' 21"	29.837	58.05
2.	101.85	10° 36' 50"	9.46	18.87
3	101.85	22° 02' 31"	19.886	39.18
4.	150.00	46° 05' 41"	63.817	120.676
5	143.99	10° 31' 00"	13.25	26.43
6	25'	90°43'58"	25.322	39.59
7.	25'	90°00'00"	25.00	39.27
8.	15'	90°00'00"	15.00	23.56
9.	600'	02° 42' 33"	14.19	28.31
10.	600'	06° 42' 31"	35.166	70.252
11.	600'	06° 41' 36"	35.086	70.092
12.	600'	05° 26' 25"	44.27	88.356
13.	600'	09° 27' 50"	49.665	99.105
14.	600'	08° 40' 01"	45.466	90.76
15.	600'	06° 48' 11"	35.66	71.241
16.	600'	06° 07' 45"	32.122	64.184
17.	600'	55° 36' 52"	316.44	582.39
18.	150'	12° 31' 44"	16.466	32.80
19.	150'	20° 28' 11"	27.08	53.59
20.	150'	13° 05' 46"	17.218	34.265
21.	170'	12° 31' 44"	18.66	37.17
22.	170'	20° 28' 11"	30.09	60.73
23.	170'	13° 05' 46"	19.51	38.80
24.	15'	107° 42' 08"	20.54'	28.20
25.	150'	28° 22' 33"	32.87	64.88
26.	25'	32° 38' 04"	7.32	14.24
27.	70'	23° 30' 29"	14.50	28.72
28.	70'	55° 13' 16"	36.61	67.465
29.	70'	35° 41' 32"	22.54	43.606
30.	70'	08° 12' 47"	5.03	10.024
31	70'	122° 38' 04"	—	149.826
32.	81.85	32° 39' 21"	23.98	46.65
33.	121.85	10° 36' 50"	11.32	22.57
34.	121.85	22° 02' 31"	23.73	46.876
35.	125.99	10° 31' 00"	11.41	22.76
36.	168.99	10° 31' 00"	15.09	30.10
37.	121.85	32° 39' 21"	35.69	69.449
38	70'	25° 22' 33"	15.76	31.00'
39	70'	91° 08' 54"	—	111.36'
40	25'	26° 31' 31"	5.89'	11.57'
41	70	116° 31' 31"	—	142.36'

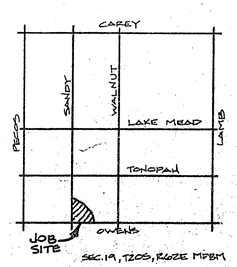

SEC. 19, T20S, R62E MDBM

LOCATION MAP

NO SCALE

"MELCHIONNE PARK"
PTN. OF SW1/4 SE1/4 SW1/4 SEC. 19,
T20S, R62E MDBM
CLARK COUNTY
NEVADA

SCALE: 1"=50'
DATE: 9-22-82
DWN. BY: K. OLIVARES
DATE: 9-23-82
CHKD BY: E.F.
DATE: 9-23-82
REVISED 11-82

FOR: BARTOLI CONST. CO. INC.
1609 E. SAHARA
LAS VEGAS, NEVADA 89104

BY: FULSTONE ENTERPRISES
3655 S. HIGHLAND #13
LAS VEGAS, NEVADA
89103 (702) 876-0283

SHEET 2 OF 2
DWG. NO. B1-8

NO. _____
FILED AT THE REQUEST OF _____
DATE _____ AT _____
FILE _____ PAGE _____
OF PLATS
OFFICIAL RECORDS BOOK NO.
CLARK COUNTY, NEVADA RECORDS
JOAN L. SWITT, RECORDER
FEE _____
DEPUTY _____

Book 28 PAGE 91

717.1-37

717.1-37