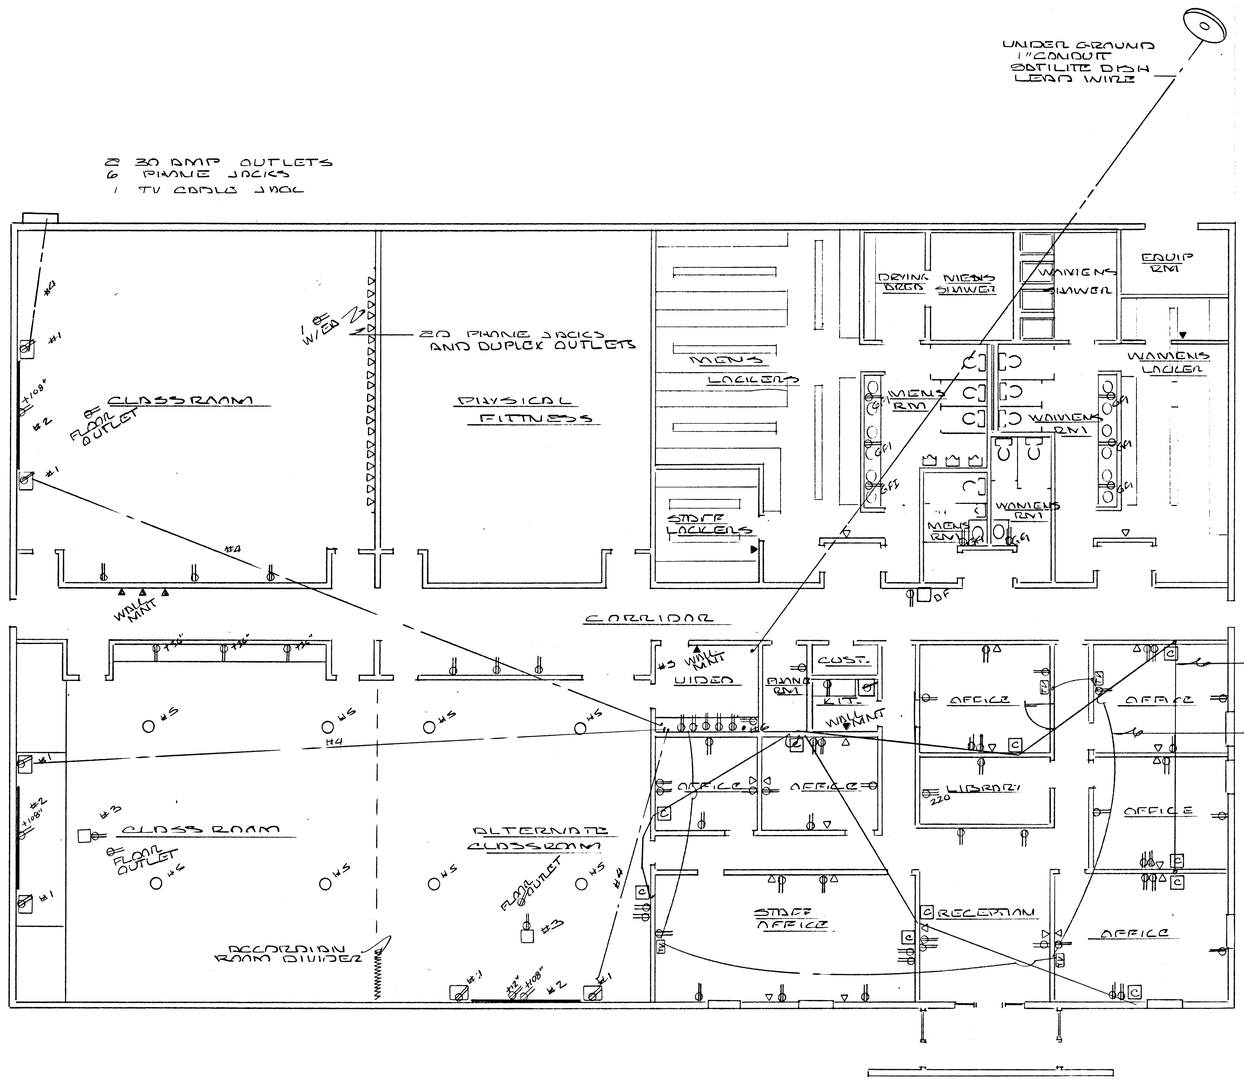

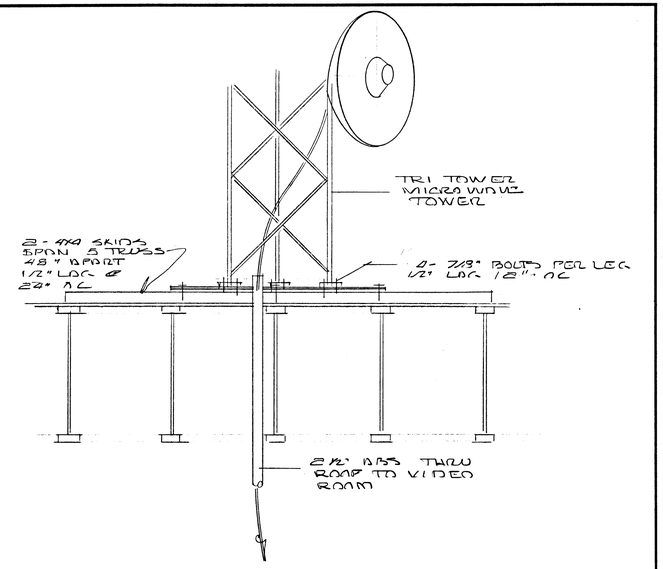

NOTES

1. On each side of retractable movie screen install a wall mounted T.V. rack at 6'6" height.
2. A wall mounted electronically retractable movie screen 8' wide mounted 6" from ceiling.
3. Install ceiling mount remote control T.V. projector at 8'9" from T.V. screen to be centered.
4. Install a 2" ABS conduit for T.V. cable leads from Video room to one of the wall mounted T.V.s terminate thru ceiling with a cable jack.
5. Install as per MFG. wireless mike system capable of being used in any of the three class rooms. Amplifier to be located in Video room and ceiling mounted speakers as is indicated.
6. Penetrate and cap a 2" ABS pipe thru ceiling and roof to accommodate Micro wave atenna leads from tower to Video room.

VIDEO & PHONE LAYOUT

REVISIONS	BY

E N G I N E / C I R C U I T

Date 7-87
Scale 1/8"
Drawn VLA
Job MPO
Sheet 18
16 Of 23 Sheets

5-115

640-V46B

24 X 36 PRINTED ON NO. 1000H CLEARPRINT ●