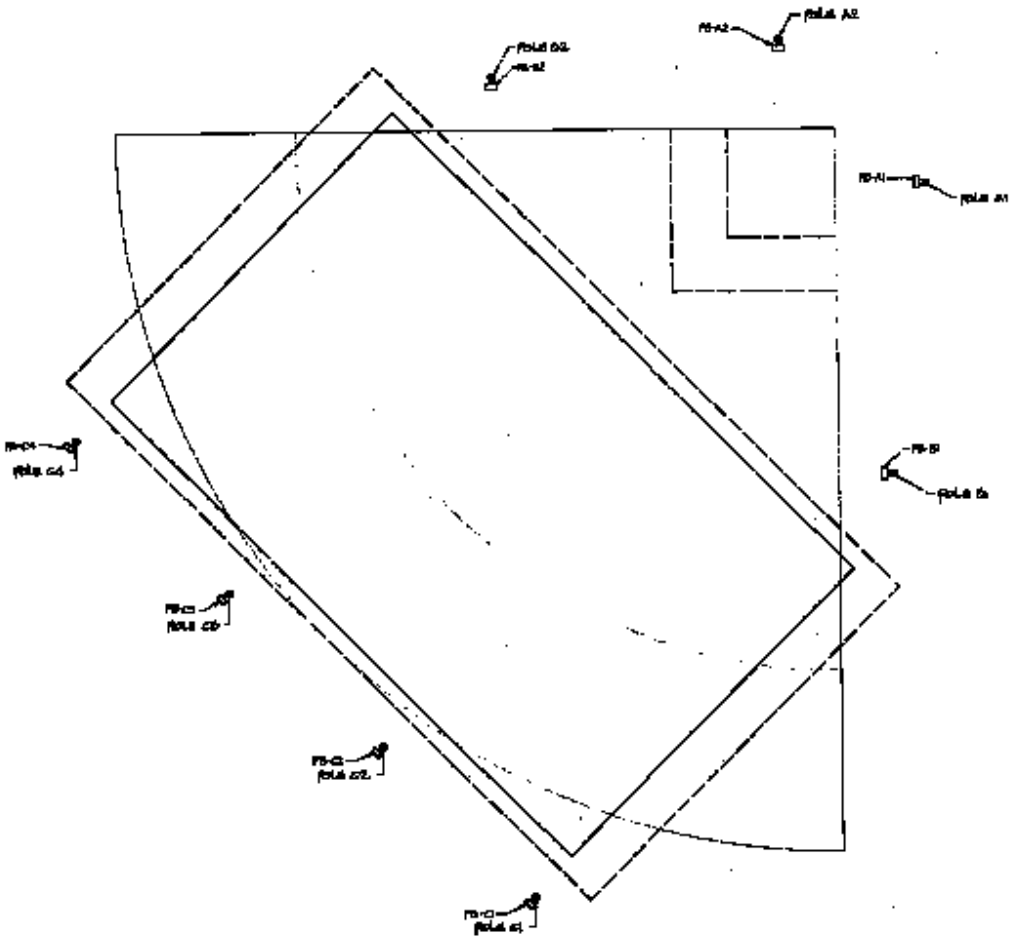

PLAN OF FIELD AREA

SCALE: 1"=50'

APPROX. ELECTRICAL QUANTITIES

ITEM NO	DESCRIPTION	UNIT	QUANTITY
	50 FT. FLOODLIGHT POLE	EA	8
	1½ LIQUID TIGHT FLEX CONDUIT	LF	50
	2" LIQUID TIGHT FLEX CONDUIT	LF	25
	NO. PULLBOX	EA	8
	FLOODLIGHT "WALLPAK"	EA	117
	FLOODLIGHT FLATPOPS "A"	EA	2
	FLOODLIGHT FLATPOPS "B"	EA	4
	FLOODLIGHT FLATPOPS "C"	EA	2
	[illegible]	LS	1
	LARGE FIELD TOP CIRCUIT BREAKER PL.	EA	4
	SMALL FIELD TOP CIRCUIT BREAKER PL.	EA	2
	SWITCHGEAR & CONTROL CENTER	EA	1
	REMOTE CONTROL	EA	1
	CONDUCTOR, STRANDED CABLE	LF	720
	1/0 G. BARE CONDUCTOR, BURIED RUN	LF	2000
	1" x 10W CONDUCTOR, BURIED RUN	LF	800
	2 COND. 1" H.S. CU SO CABLE	LF	640
	[illegible], 2 PAIR	EA	
	PULL BOX	EA	

CONDUIT & CONDUCTOR SCHEDULE

CONDUIT SIZE	CONDUIT TYPE	FROM	TO	CONDUCTOR SIZE	CONDUCTOR TYPE	VIA	USE	REMARKS

Department of Public Services

Engineering Design Division

E-25-13

878-18