SAHARA / RICHFIELD
(A COMMERCIAL SUBDIVISION)

JANUARY 6, 1994

FIRE MAP #2523::95
200 SCALE MAP: R-5-8

LOT 1	2900 W. SAHARA AVENUE (EXISTING *IN-N-OUT BURGER*)	E/W	PUBLIC STREET
LOT 2	[NO ADDRESS ASSIGNED AT THIS TIME]		

STREET WITH NO ADDRESSES:

RICHFIELD BOULEVARD	N/S	PUBLIC STREET

CITY OF LAS VEGAS
DEPARTMENT OF COMMUNITY
PLANNING & DEVELOPMENT

JOHN B. HERBERT,
PLANNING ASSISTANT

JBH/dr

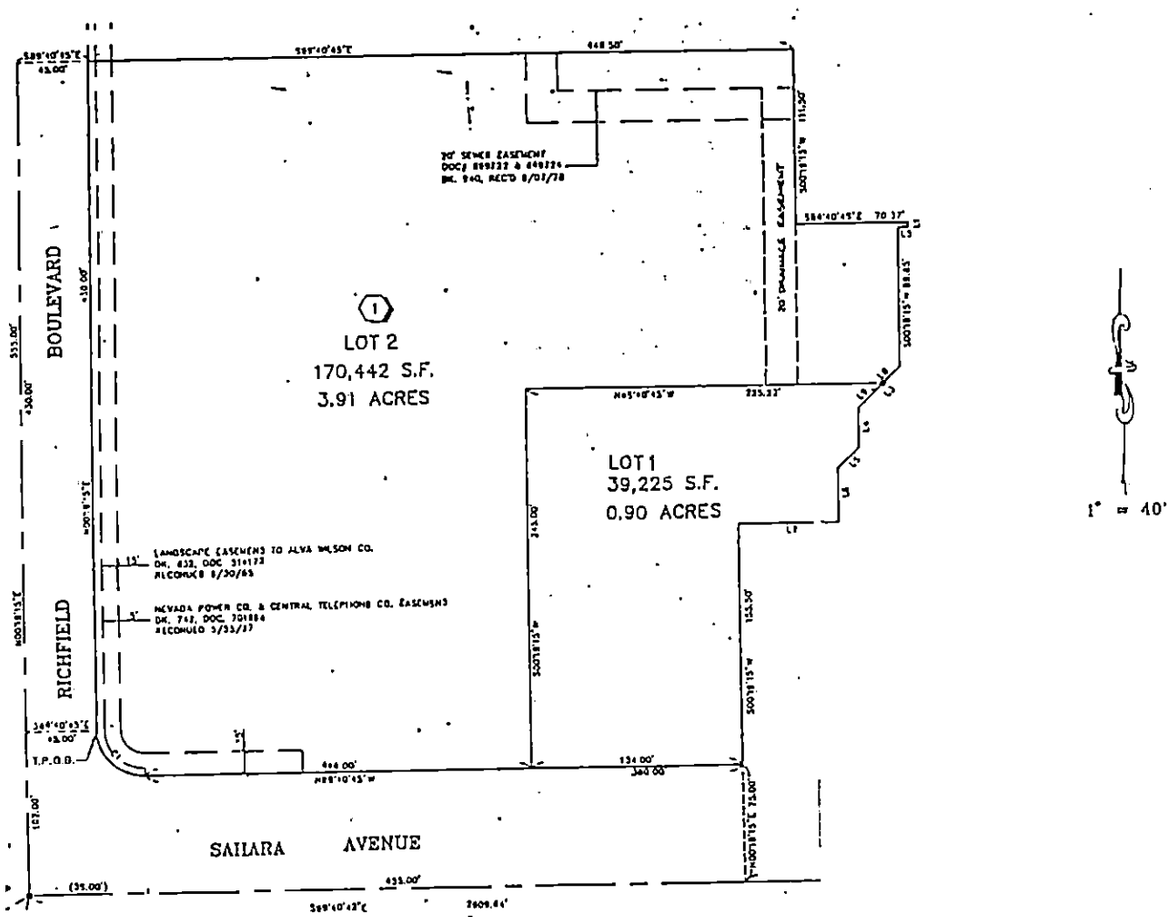

SAHARA / RICHFIELD
(A COMMERCIAL SUBDIVISION)

JANUARY 6, 1994

FIRE MAP #2523::95
200 SCALE MAP: R-5-8

LOT 1	2900 W. SAHARA AVENUE (EXISTING *IN-N-OUT BURGER*)	E/W	PUBLIC STREET
LOT 2	[NO ADDRESS ASSIGNED AT THIS TIME]		

STREET WITH NO ADDRESSES:

RICHFIELD BOULEVARD	N/S	PUBLIC STREET

CITY OF LAS VEGAS
DEPARTMENT OF COMMUNITY
PLANNING & DEVELOPMENT

JOHN B. HERBERT,
PLANNING ASSISTANT
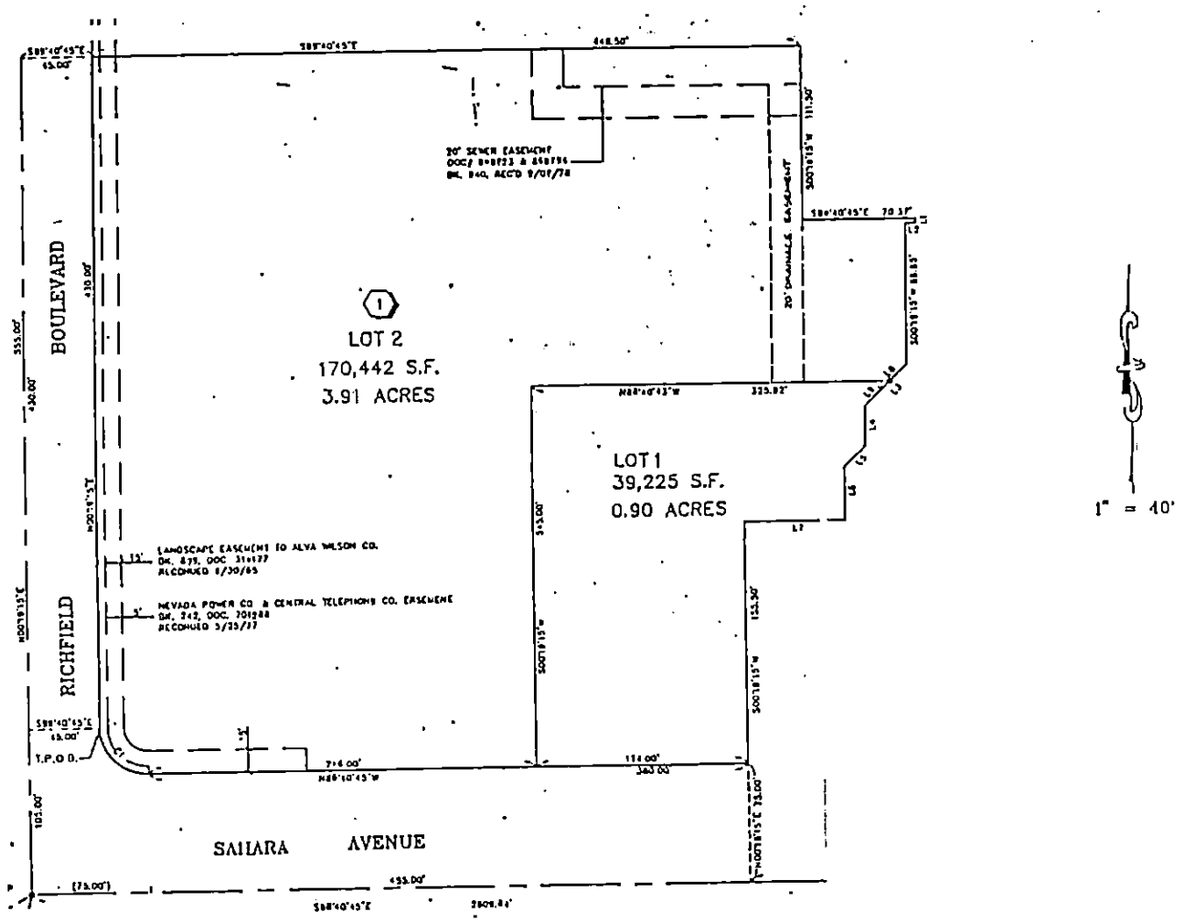
JBH/dr